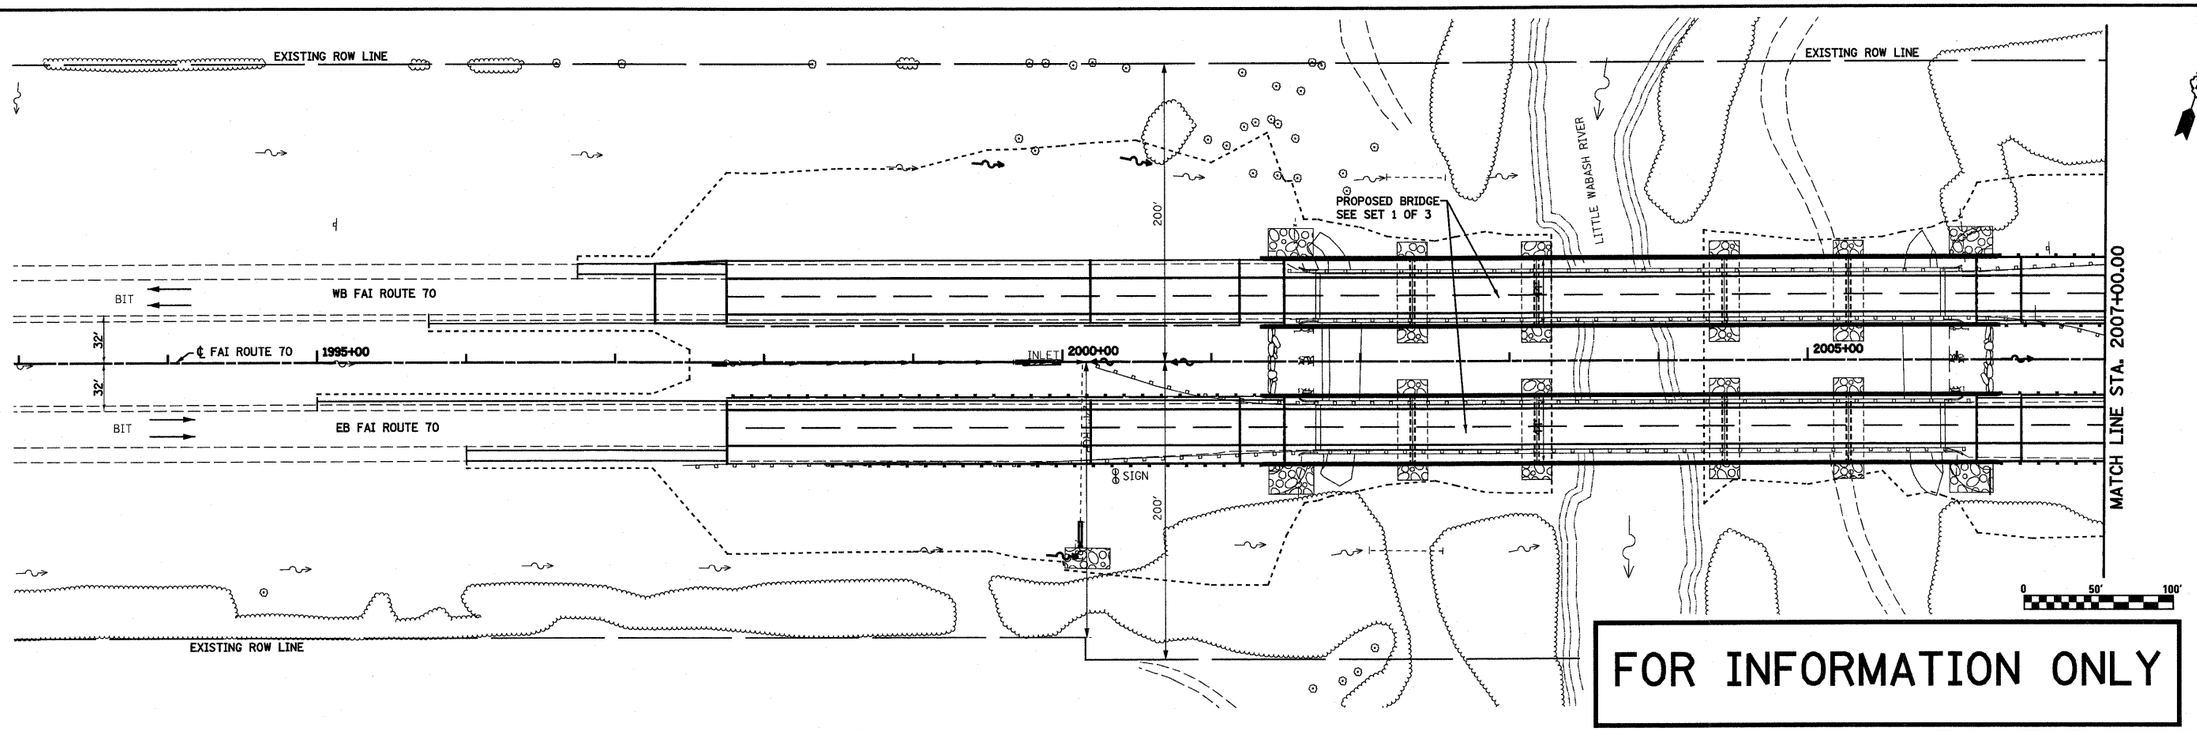

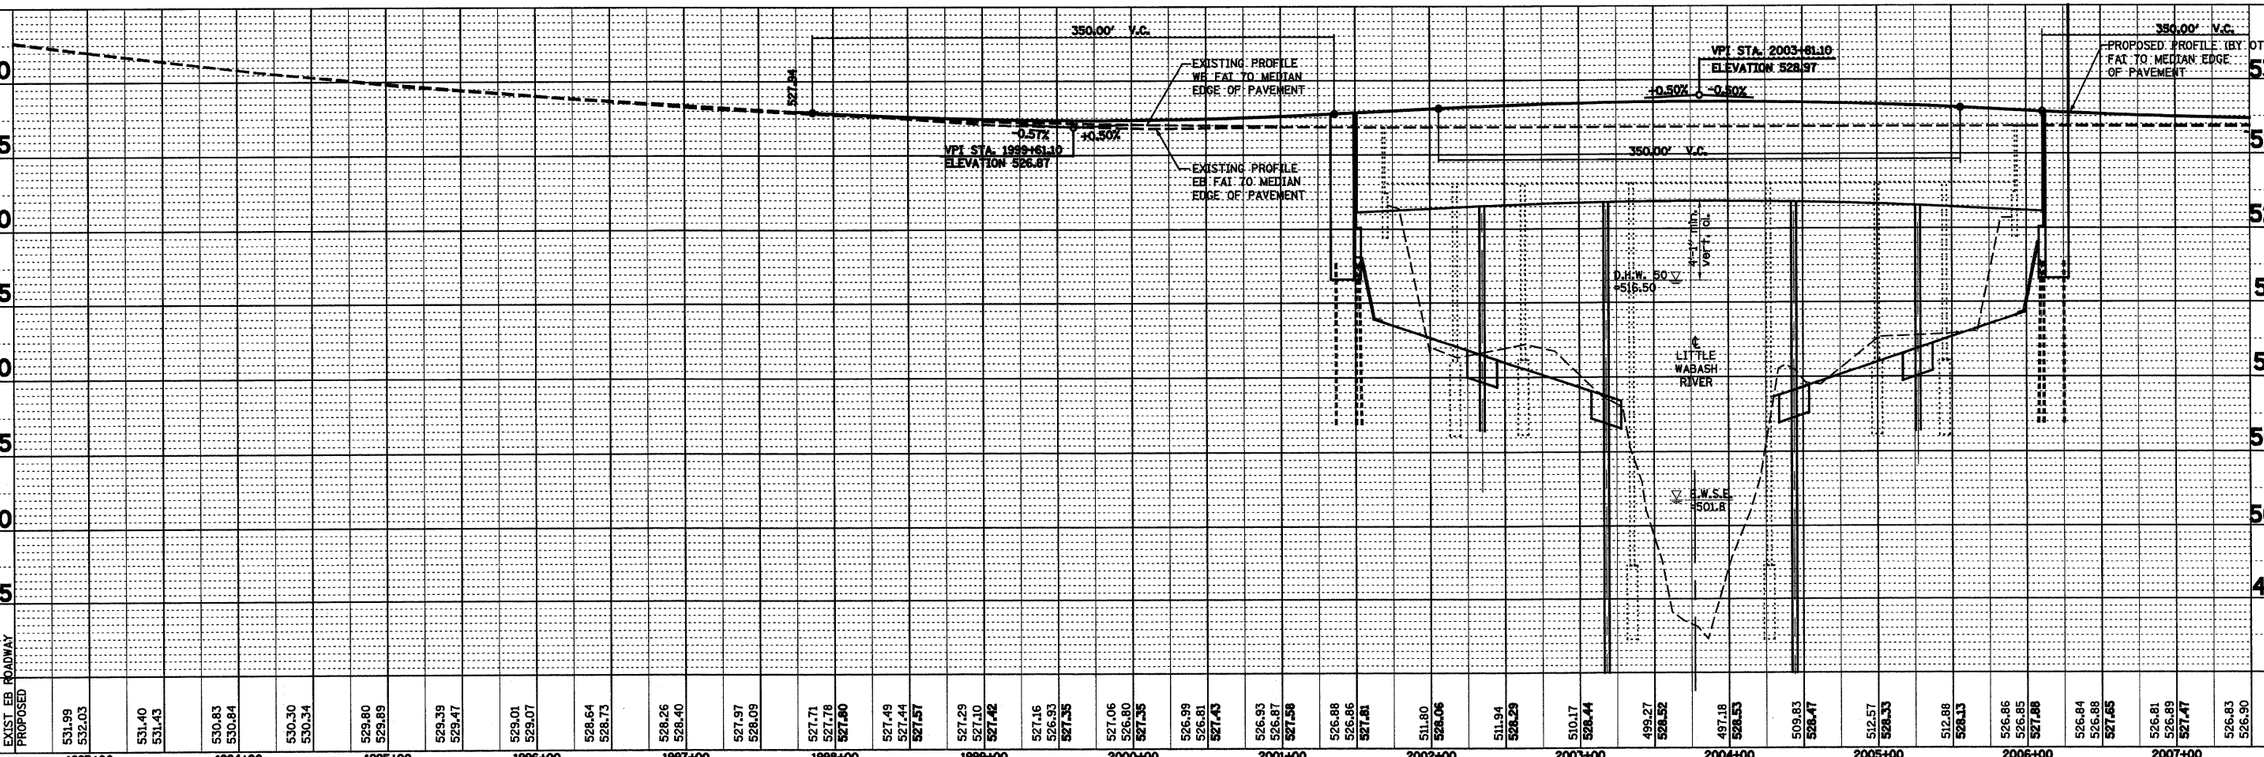

PLAN
SURVEYED
PLOTTED
ALIGNMENT CHECKED
R.O.W. MAY CHECKED
NOTE BOOK
CADD FILE NAME
NO.
BY
DATE

PROFILE
SURVEYED
PLOTTED
GRADES CHECKED
R.O.W. MAY
NOTE BOOK
STRUCTURE NO(S)
NO.
BY
DATE

FILE NAME = S:\Projects\4103-08072.57-TR\dgn\S Tr-LVP7.TRN.dgn	USER NAME = paul	DESIGNED - JWS	REVISED -
		DRAWN - PDB	REVISED -
	PLOT SCALE = 100.0000 ' / IN.	CHECKED - BRM	REVISED -
	PLOT DATE = 2/11/2010	DATE - 2-25-08	REVISED -

STATE OF ILLINOIS
DEPARTMENT OF TRANSPORTATION

PLAN AND PROFILE, FAI ROUTE 70

SCALE: 1"=50' | SHEET NO. 1 OF 27 SHEETS | STA. 1993+00.00 TO STA. 2007+00.00

F.A.I RTE.	SECTION	COUNTY	TOTAL SHEETS	SHEET NO.
57/70	(25-3)R	EFFINGHAM	1416	172
		CONTRACT NO. 74296		
FED. ROAD DIST. NO.	ILLINOIS	FED. AID PROJECT		