PLAN | NOTE BOOK | NO. ____ | SURVEYED ____ | PLOTTED ____ | ALIGNMENT CHECKED ____ | RT. OF WAY CHECKED ____ | CADD FILE NAME ____ | BY | DATE

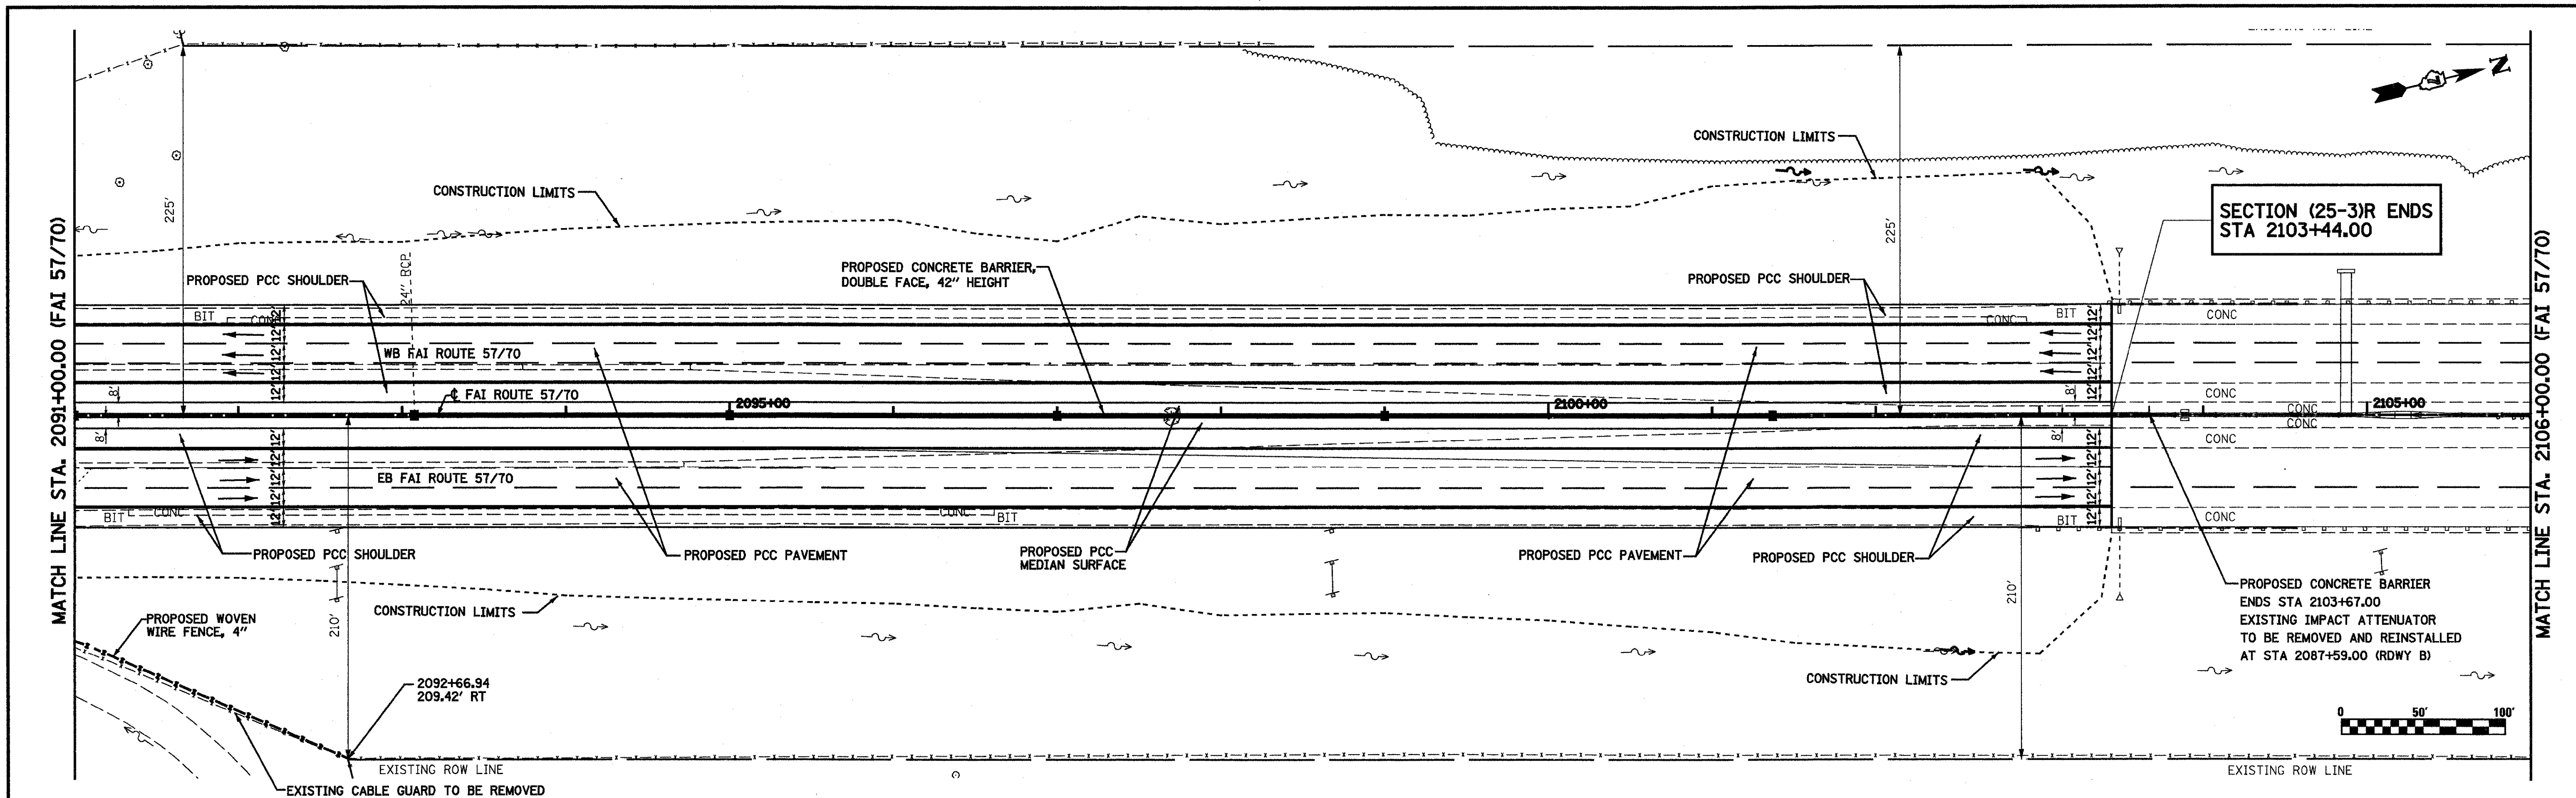

PROFILE | NOTE BOOK | NO. ____ | SURVEYED ____ | PLOTTED ____ | GRADES CHECKED ____ | B.M. NOTED ____ | STRUCTURE NOTAT'NS CH'KD ____ | BY | DATE

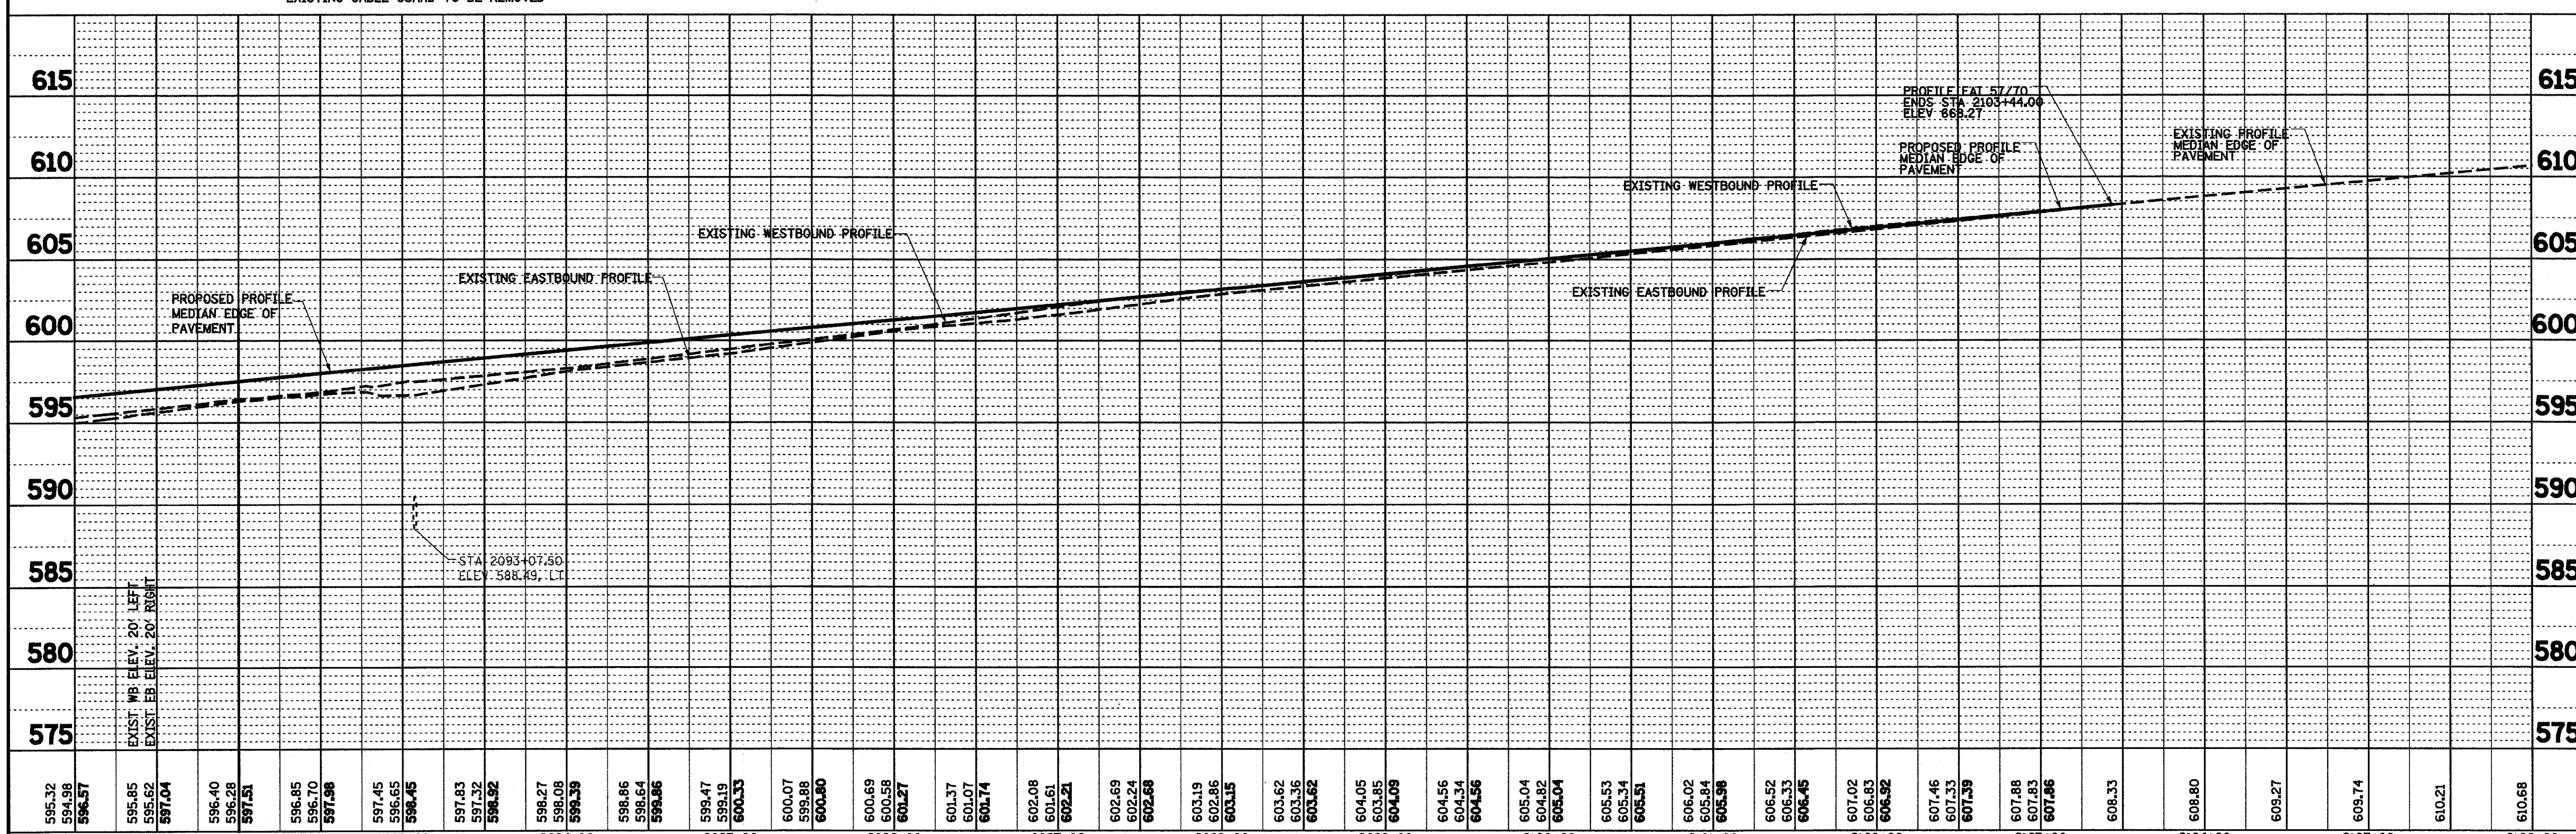

FILE NAME = S:\Projects\483-00072_57-70\dgn\S Tri.Lv\PP_5770.dgn	USER NAME = paul	DESIGNED - JWS	REVISED -
		DRAWN - PDB	REVISED -
	PLOT SCALE = 100.0000 ' / IN.	CHECKED - BRM	REVISED -
	PLOT DATE = 2/11/2010	DATE - 2-25-08	REVISED -

STATE OF ILLINOIS
DEPARTMENT OF TRANSPORTATION

PLAN AND PROFILE, FAI 57/70

SCALE: 1"=50' | SHEET NO. 8 OF 27 SHEETS | STA. 2091+00.00 TO STA. 2106+00.00

F.A.I RTE.	SECTION	COUNTY	TOTAL SHEETS	SHEET NO.
57/70	(25-3)R	EFFINGHAM	1416	179

CONTRACT NO. 74296

FED. ROAD DIST. NO. | ILLINOIS | FED. AID PROJECT