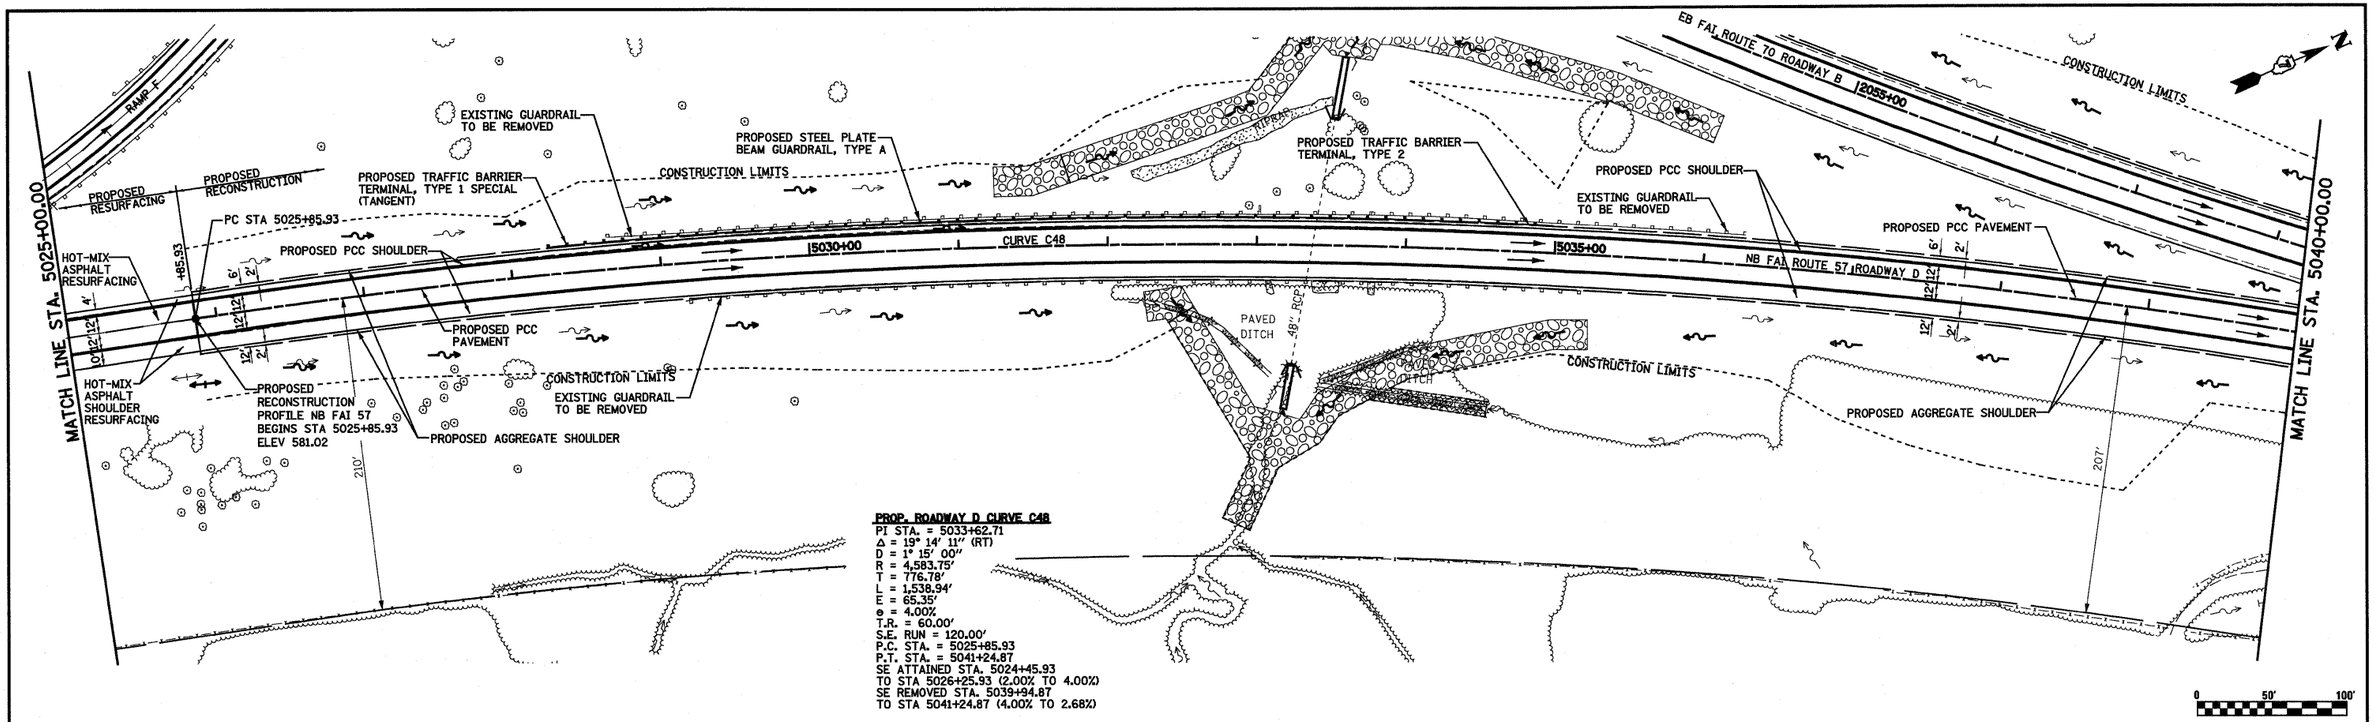

PLAN — SURVEYED, PLOTTED, ALIGNMENT CHECKED, NOTE BOOK, NO., BY, DATE

PROFILE — SURVEYED, PLOTTED, GRADES CHECKED, R.L.S. NO., STRUCTURE NO, TYPING CHKD

FILE NAME = S:\Projects\HSIP-0007(2,57-7)\Edge\S Tri-Lvl\PP_STri Roadway D.dgn	USER NAME = paul	DESIGNED - JWS	REVISED -
		DRAWN - PDB	REVISED -
	PLOT SCALE = 100.0000 ' / IN.	CHECKED - BRM	REVISED -
	PLOT DATE = 2/11/2010	DATE - 2-25-08	REVISED -

STATE OF ILLINOIS
DEPARTMENT OF TRANSPORTATION

PLAN AND PROFILE, SOUTH TRI LEVEL ROADWAY D

SCALE: 1"=50' | SHEET NO. 19 OF 27 SHEETS | STA. 5025+00.00 TO STA. 5040+00.00

F.A.I RTE.	SECTION	COUNTY	TOTAL SHEETS	SHEET NO.
57/70	(25-3)R	EFFINGHAM	1416	190
		CONTRACT NO. 74296		
FED. ROAD DIST. NO.	ILLINOIS	FED. AID PROJECT		