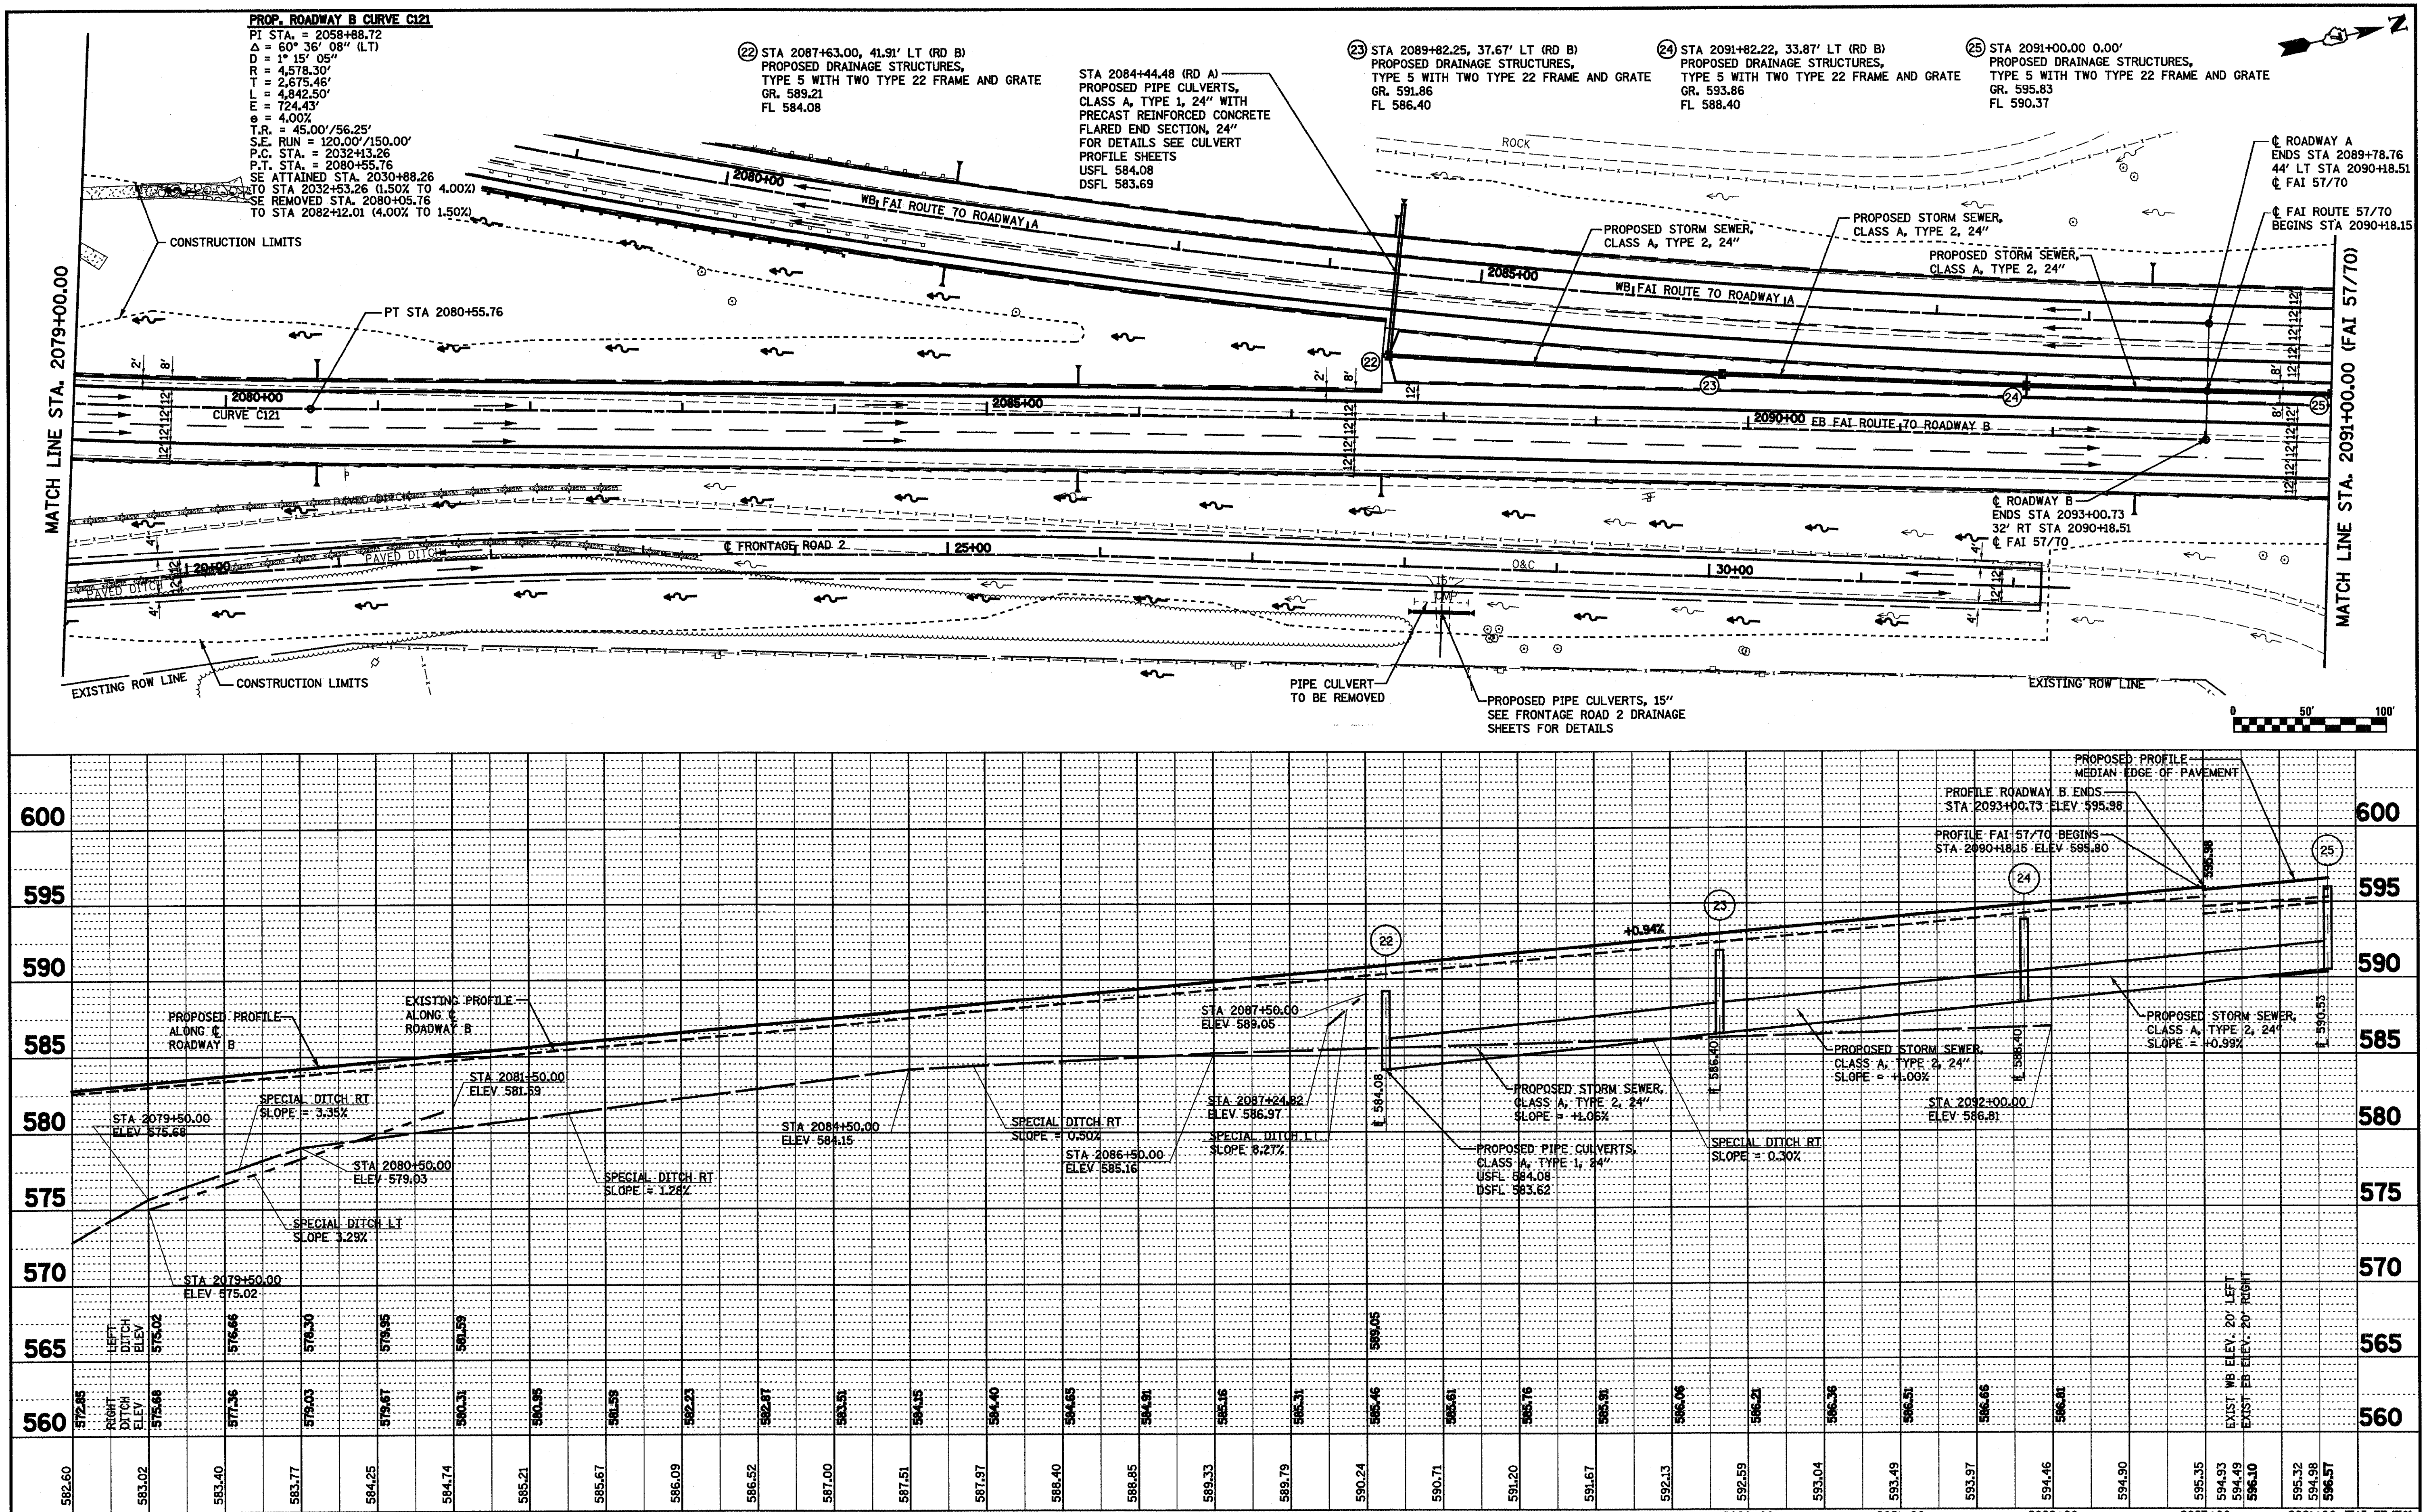

PLAN	
SURVEYED	
PLOTTED	
ALIGNMENT CHECKED	
RT. OF WAY CHECKED	
CADD FILE NAME	
NOTE BOOK	
NO.	

PROFILE	
SURVEYED	
PLOTTED	
GRADES CHECKED	
B.M. NOTED	
STRUCTURE NOTAT'NS CH'KD	
NOTE BOOK	
NO.	

FILE NAME = S:\Projects\403-00072_57-70\dgn\S TriLv\drn_pp_STri Roadway B.dgn	USER NAME = paul	DESIGNED - JWS	REVISED -
		DRAWN - PDB	REVISED -
	PLOT SCALE = 100.0000 ′/ IN.	CHECKED - BRM	REVISED -
	PLOT DATE = 2/11/2010	DATE - 2-25-08	REVISED -

STATE OF ILLINOIS
DEPARTMENT OF TRANSPORTATION

DRAINAGE PLAN AND PROFILE, SOUTH TRI LEVEL ROADWAY B

SCALE: 1″=50′ | SHEET NO. 7 OF 27 SHEETS | STA. 2079+00.00 TO STA. 2091+00.00

F.A.I RTE.	SECTION	COUNTY	TOTAL SHEETS	SHEET NO.
57/70	(25-3)R	EFFINGHAM	1416	266
		CONTRACT NO. 74296		
FED. ROAD DIST. NO.	ILLINOIS FED. AID PROJECT			