PLAN
SURVEYED
PLOTTED
ADDITIONAL R/W CHECKED
RT. OF WAY CHECKED
CADD FILE NAME
NOTE BOOK
NO.
BY
DATE

MATCH LINE STA. 2106+00.00 (FAI 57/70)

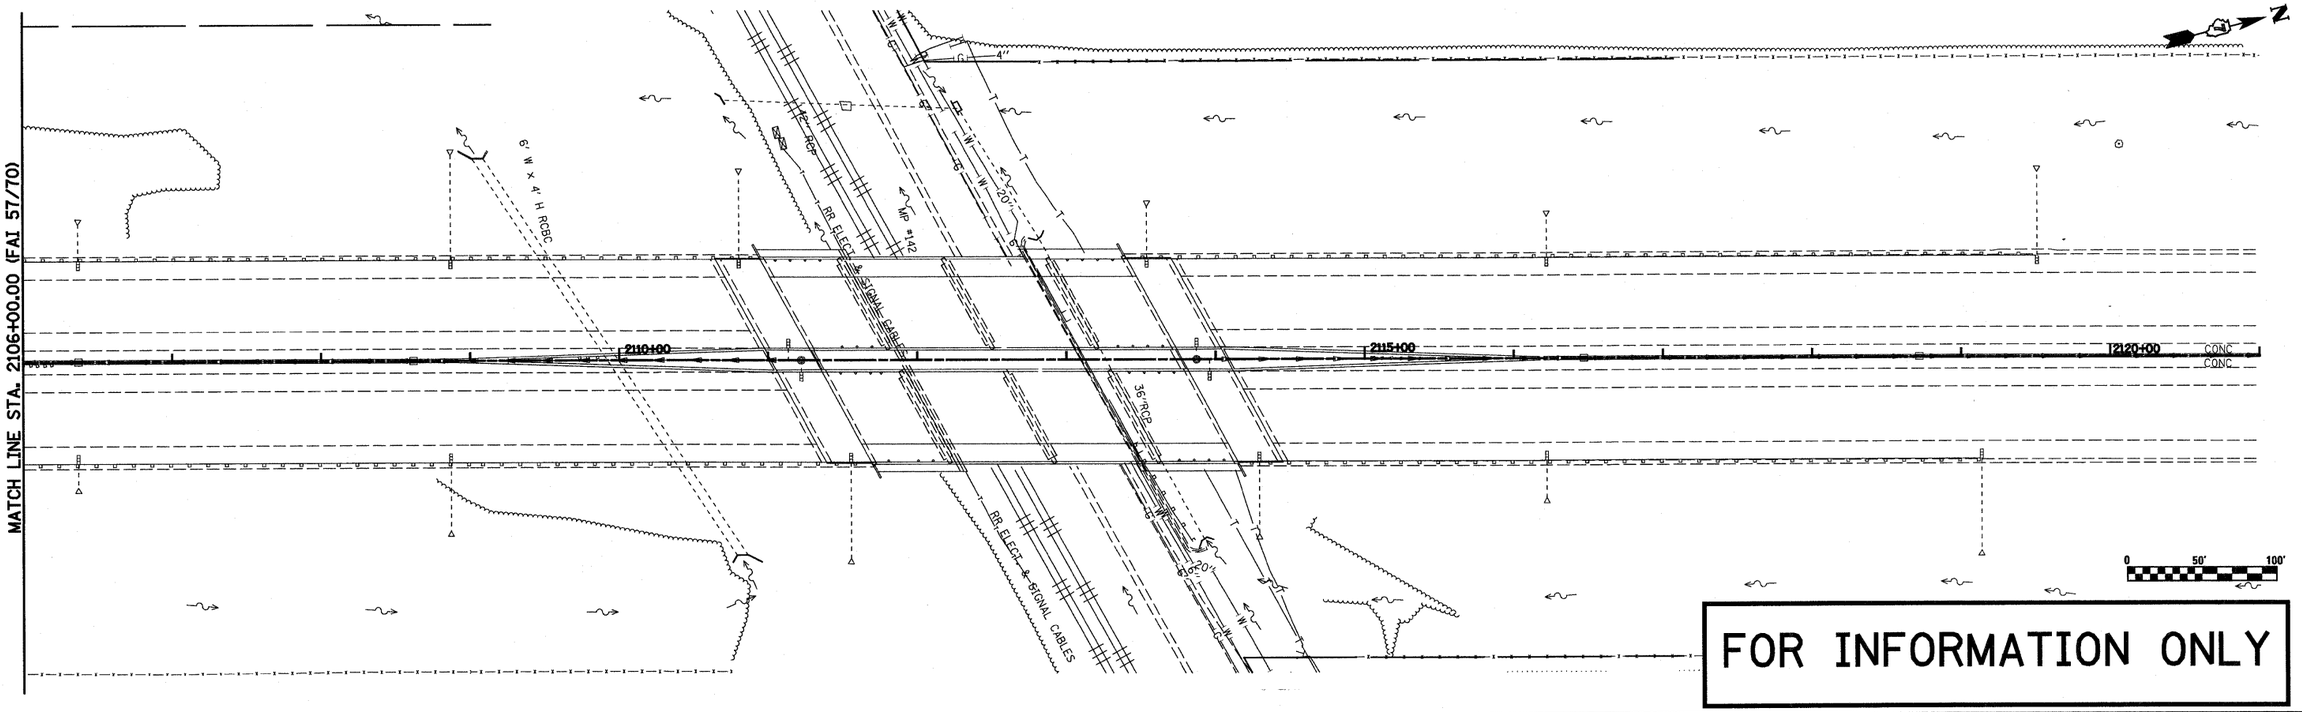

FOR INFORMATION ONLY

PROFILE
SURVEYED
PLOTTED
GRADES CHECKED
R/W CHECKED
NOTE BOOK
NO.
BY
DATE

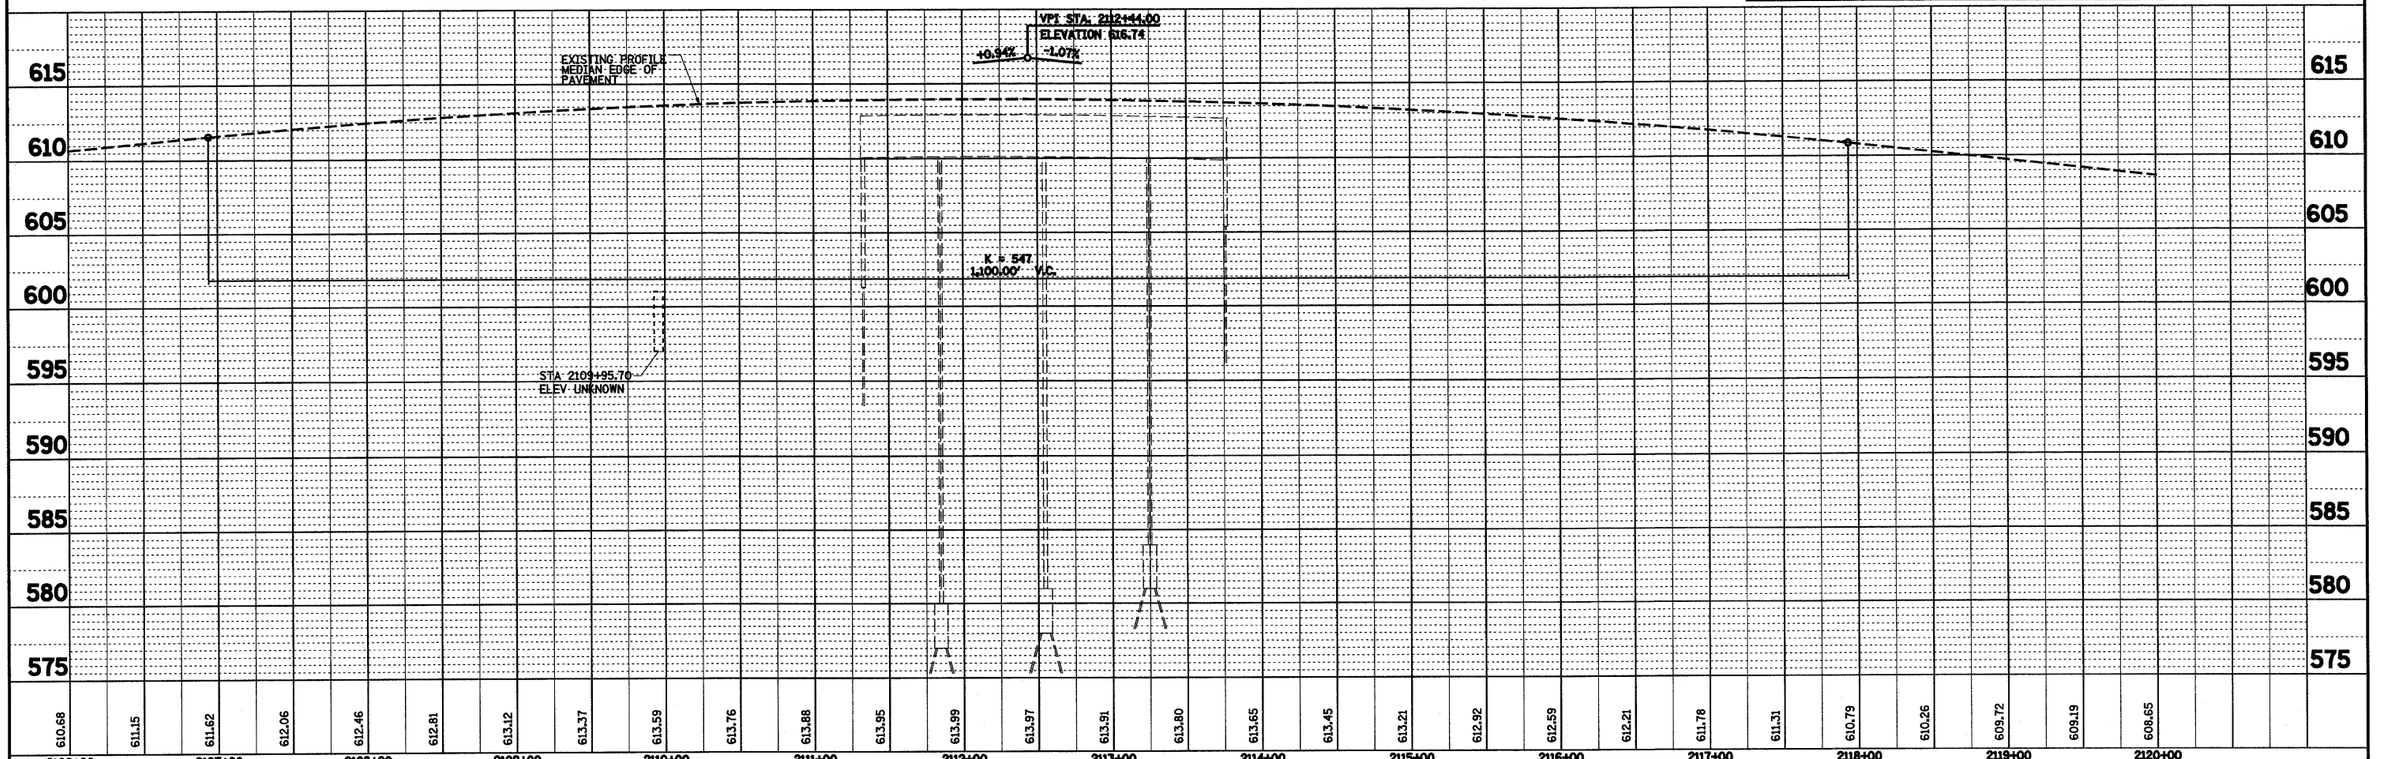

FILE NAME = S:\Projects\403-00072.57-7R\dgn\S 1rtLv\drn_pp_5778.dgn	USER NAME = paul	DESIGNED - JWS	REVISED -
		DRAWN - PDB	REVISED -
	PLOT SCALE = 100.0000 ' / IN.	CHECKED - BRM	REVISED -
	PLOT DATE = 2/11/2010	DATE - 2-25-08	REVISED -

STATE OF ILLINOIS
DEPARTMENT OF TRANSPORTATION

DRAINAGE PLAN AND PROFILE, FAI 57/70

SCALE: 1"=50' | SHEET NO. 9 OF 27 SHEETS | STA. 2106+00.00 TO STA. 2120+00.00

F.A.I RTE.	SECTION	COUNTY	TOTAL SHEETS	SHEET NO.
57/70	(25-3)R	EFFINGHAM	1416	268
		CONTRACT NO. 74296		
FED. ROAD DIST. NO.	ILLINOIS	FED. AID PROJECT		