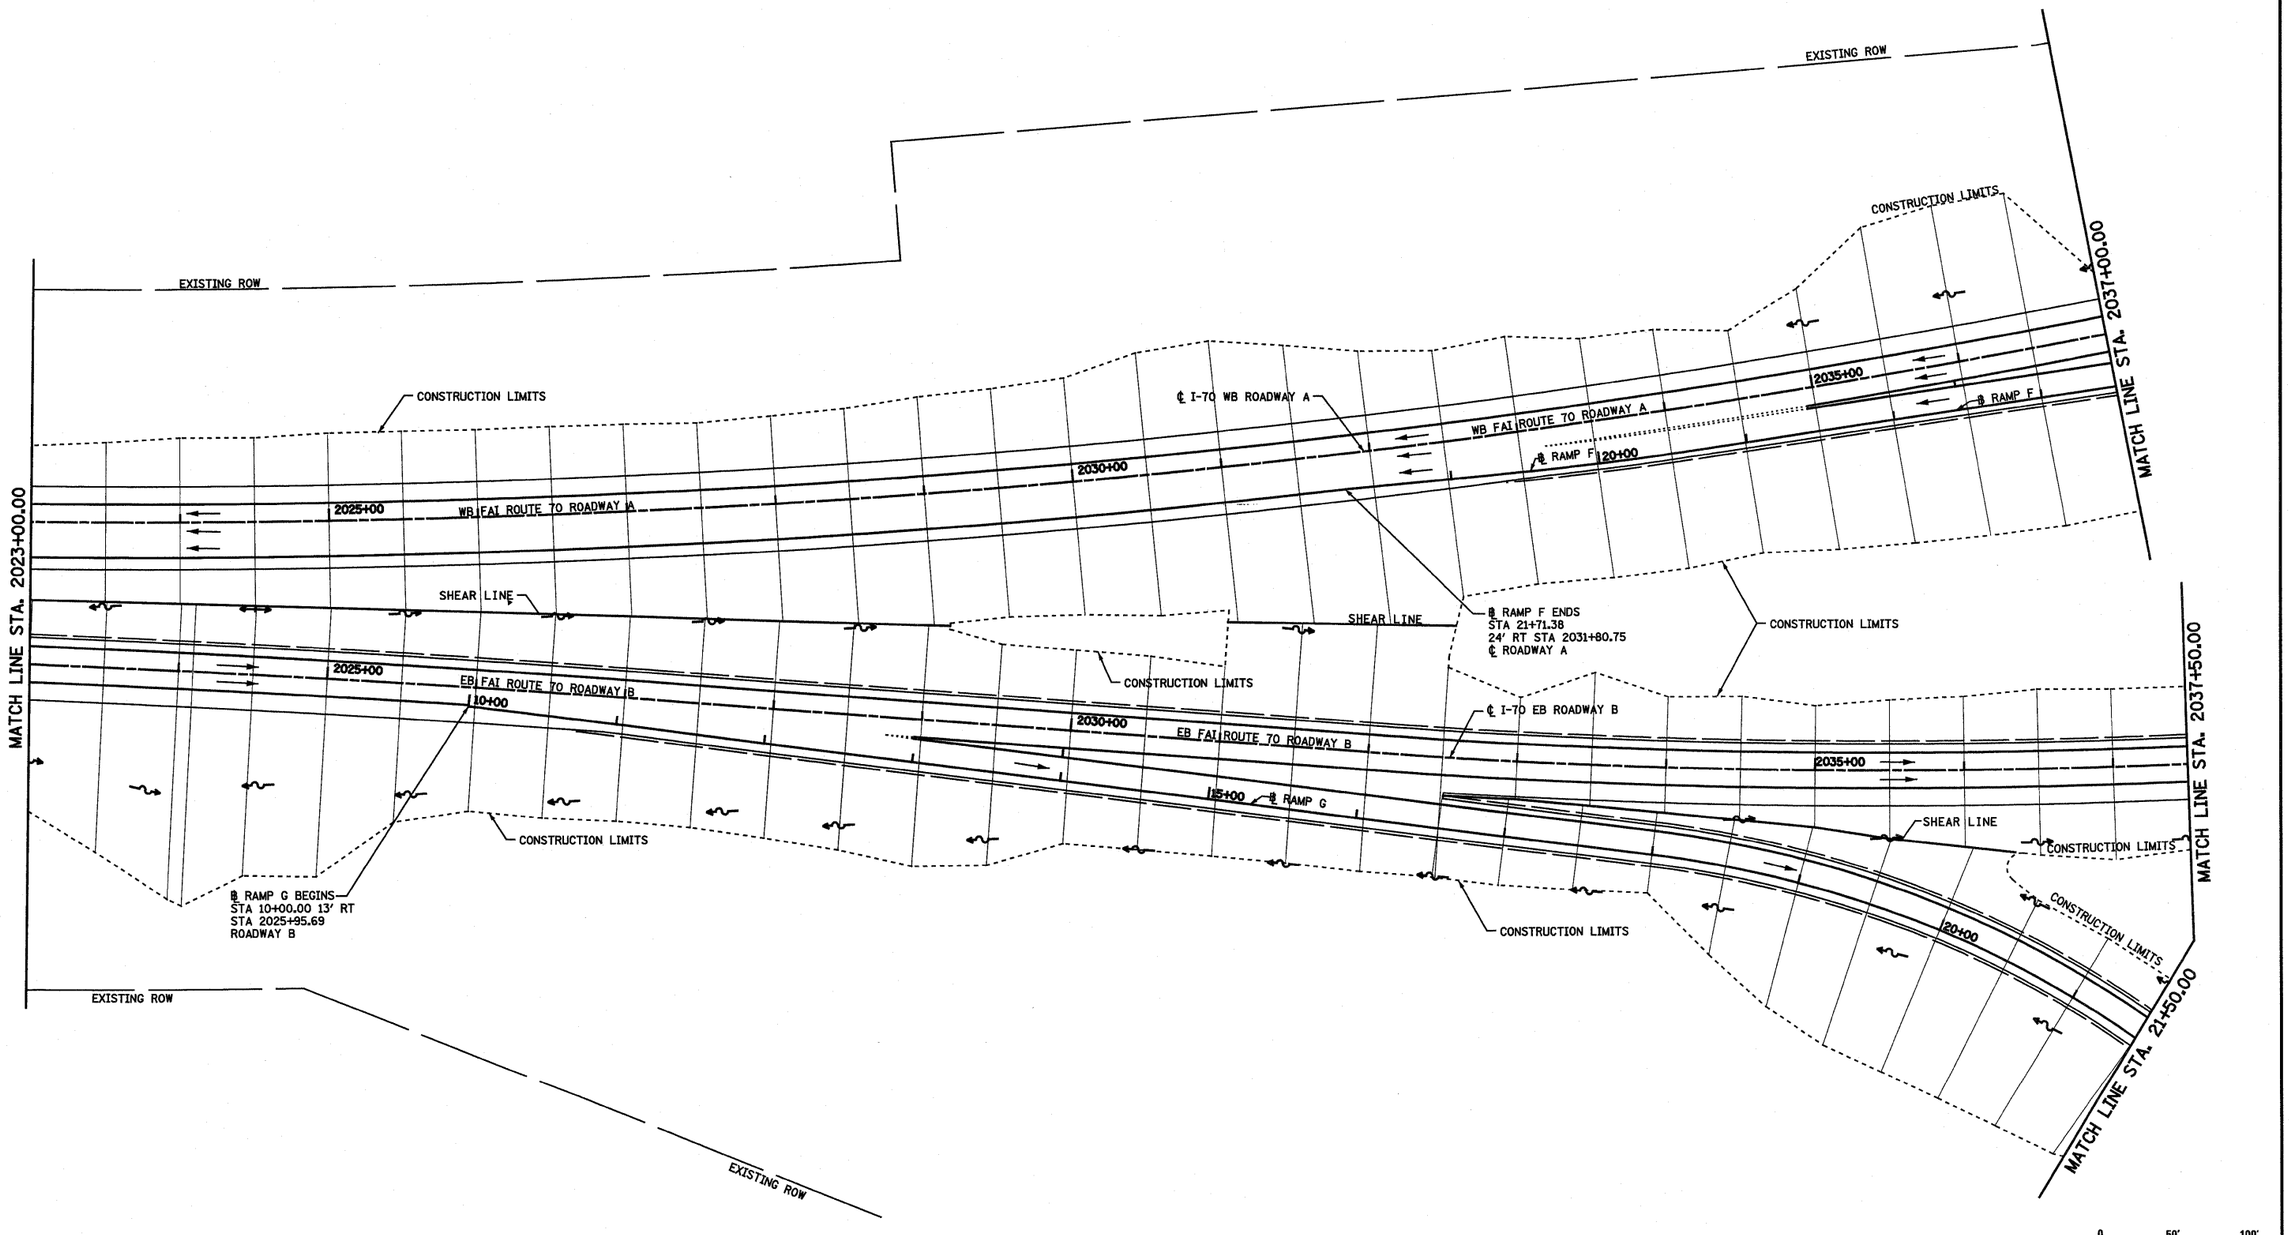

FILE NAME = S:\Projects\403-00072_57-70\dgn\S Trfl\shear_plan.dgn	USER NAME = paul	DESIGNED - JWS	REVISED -
		DRAWN - PDB	REVISED -
	PLOT SCALE = 100.0000 ' / IN.	CHECKED - BRM	REVISED -
	PLOT DATE = 2/11/2010	DATE - 3-04-08	REVISED -

STATE OF ILLINOIS
DEPARTMENT OF TRANSPORTATION

SHEAR LINE DETAILS FAI-70

SCALE: 1"=50' | SHEET NO. 3 OF 7 SHEETS | STA. 2023+00.00 TO STA. 2037+50.00

F.A.I RTE.	SECTION	COUNTY	TOTAL SHEETS	SHEET NO.
57/70	(25-3)R	EFFINGHAM	1416	295
		CONTRACT NO. 74296		
FED. ROAD DIST. NO.	ILLINOIS	FED. AID PROJECT		