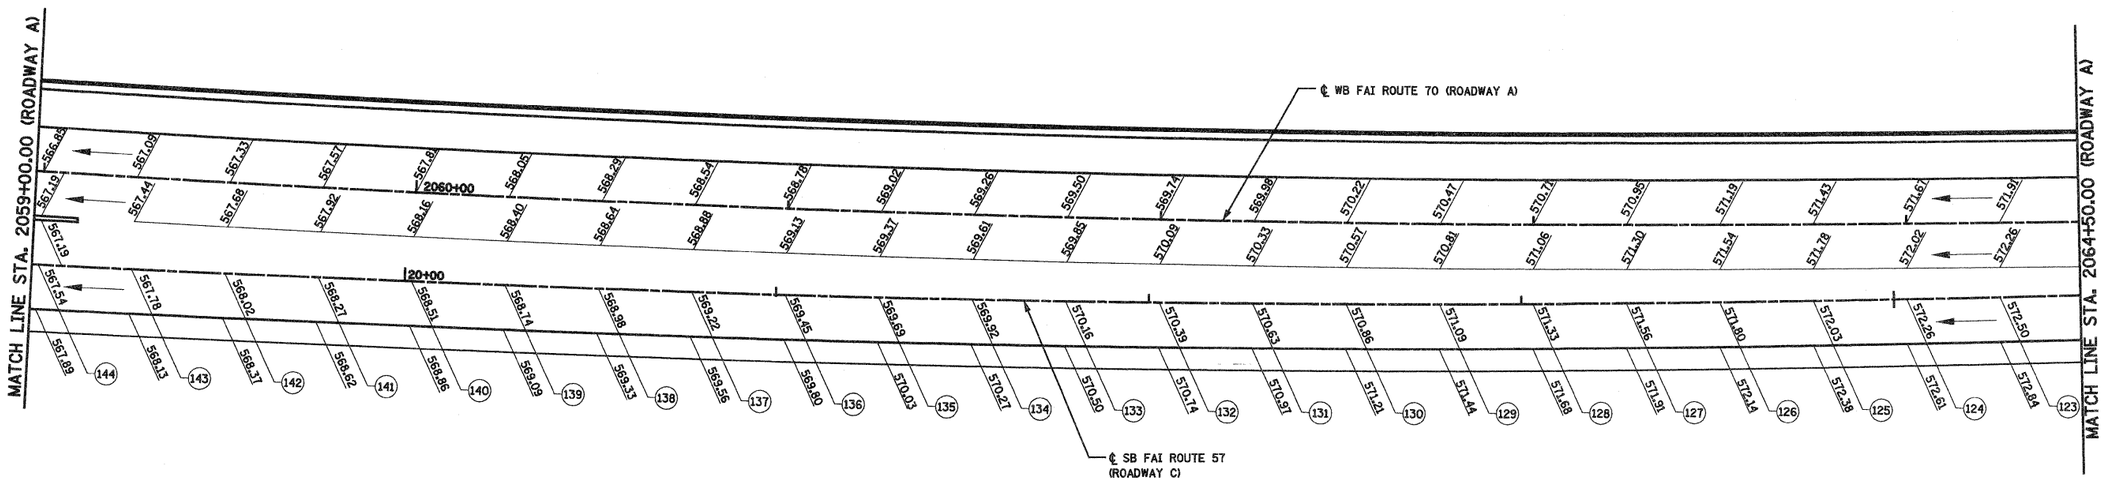

ROADWAY C						
POINT	ELEVATION	NORTHING	EASTING	ROADWAY STATION	℄ ROADWAY OFFSET	RAMP STATION
ROADWAY A						
123	572.50	885,891.91	915,088.46	2064+25.00	20.03	15+71.49
124	572.26	885,871.28	915,074.20	2064+00.00	20.31	15+96.56
125	572.03	885,850.71	915,059.86	2063+75.00	20.59	16+21.64
126	571.80	885,830.19	915,045.44	2063+50.00	20.86	16+46.72
127	571.56	885,809.73	915,030.94	2063+25.00	21.12	16+71.80
128	571.33	885,789.32	915,016.36	2063+00.00	21.38	16+96.87
129	571.09	885,768.97	915,001.69	2062+75.00	21.63	17+21.96
130	570.86	885,748.68	914,986.95	2062+50.00	21.88	17+47.04
131	570.63	885,728.45	914,972.13	2062+25.00	22.11	17+72.12
132	570.39	885,708.28	914,957.23	2062+00.00	22.35	17+97.20
133	570.16	885,688.16	914,942.24	2061+75.00	22.57	18+22.28
134	569.92	885,668.10	914,927.18	2061+50.00	22.79	18+47.37
135	569.69	885,648.10	914,912.04	2061+25.00	23.00	18+72.45
136	569.45	885,628.16	914,896.82	2061+00.00	23.21	18+97.54
137	569.22	885,608.28	914,881.52	2060+75.00	23.41	19+22.63
138	568.98	885,588.45	914,866.14	2060+50.00	23.61	19+47.71
139	568.74	885,568.69	914,850.69	2060+25.00	23.80	19+72.80
140	568.51	885,548.99	914,835.16	2060+00.00	23.98	19+97.89
141	568.27	885,529.32	914,819.58	2059+75.00	24.19	20+22.98
142	568.02	885,509.66	914,803.99	2059+50.00	24.49	20+48.07
143	567.78	885,490.04	914,788.34	2059+25.00	24.81	20+73.16
144	567.54	885,470.49	914,772.62	2059+00.00	25.12	20+98.26

0 20' 40'

FILE NAME = S:\Projects\HED-88872.57-70\dgn\S Tri-Level\pave_elev_details.dgn	USER NAME = paul	DESIGNED - ESW	REVISED -	STATE OF ILLINOIS DEPARTMENT OF TRANSPORTATION	PAVEMENT ELEVATION DETAIL, ROADWAY C, SOUTH TRI LEVEL	F.A.I RTE.	SECTION	COUNTY	TOTAL SHEETS	SHEET NO.
		DRAWN - PDB	REVISED -			57/70	(25-3)R	EFFINGHAM	1416	321
	PLOT SCALE = 40.0000 ' / IN.	CHECKED - BRM	REVISED -					CONTRACT NO. 74296		
	PLOT DATE = 2/11/2010	DATE - 2-29-08	REVISED -		SCALE: 1"=20' / SHEET NO. 3 OF 12 SHEETS / STA. 2059+00.00(A) TO STA. 2064+50.00(A)	FED. ROAD DIST. NO.	ILLINOIS	FED. AID PROJECT		