FINAL SURVEY		BY	DATE
	SURVEYED		
	PLOTTED		
NOTE BOOK	TEMPLATE		
	AREAS		
NO.	AREAS CHECKED		

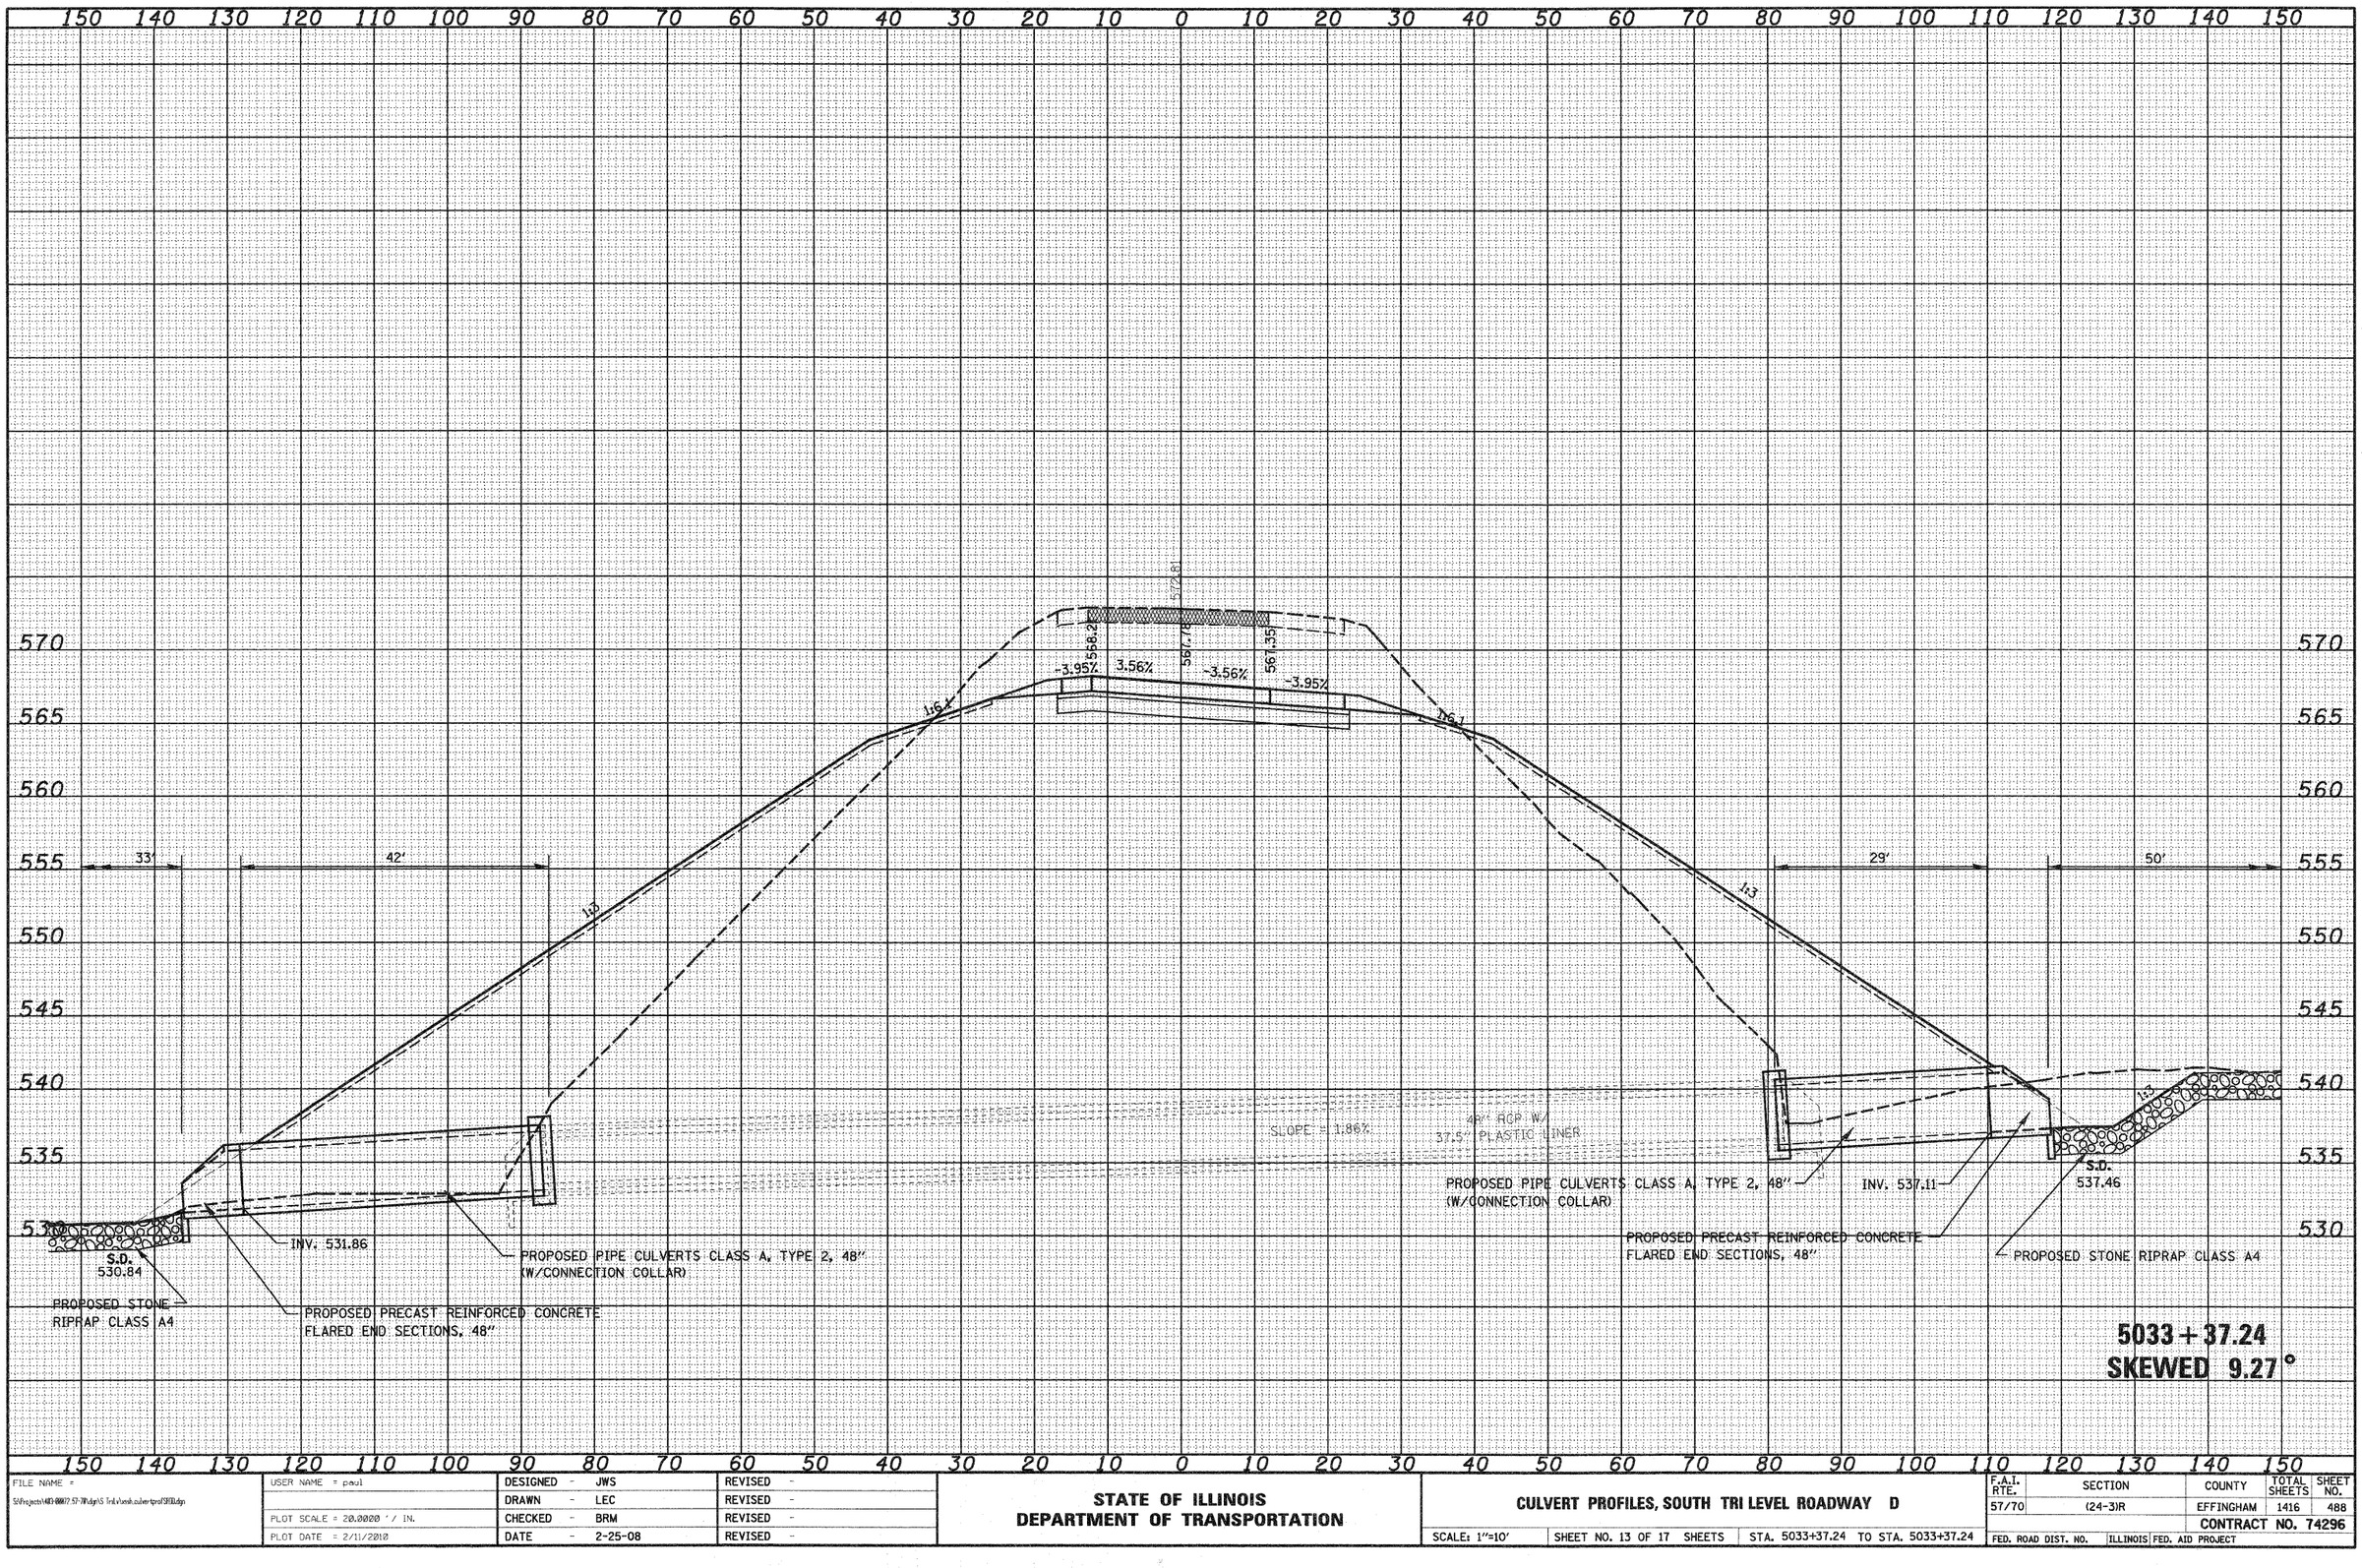

ORIGINAL SURVEY		BY	DATE
	SURVEYED		
	PLOTTED		
NOTE BOOK	TEMPLATE		
	AREAS		
NO.	AREAS CHECKED		

5033+37.24
SKEWED 9.27°

FILE NAME = S:\Projects\MED-00007.57-7W\dgn\S Tri-L\rdwy\culvertprofSKEW.dgn	USER NAME = paul	DESIGNED - JWS	REVISED -
		DRAWN - LEC	REVISED -
	PLOT SCALE = 20.0000 ' / IN.	CHECKED - BRM	REVISED -
	PLOT DATE = 2/11/2010	DATE - 2-25-08	REVISED -

STATE OF ILLINOIS
DEPARTMENT OF TRANSPORTATION

CULVERT PROFILES, SOUTH TRI LEVEL ROADWAY D

SCALE: 1"=10' | SHEET NO. 13 OF 17 SHEETS | STA. 5033+37.24 TO STA. 5033+37.24

F.A.I. RTE.	SECTION	COUNTY	TOTAL SHEETS	SHEET NO.
57/70	(24-3)R	EFFINGHAM	1416	488
		CONTRACT NO. 74296		
FED. ROAD DIST. NO.	ILLINOIS	FED. AID PROJECT		