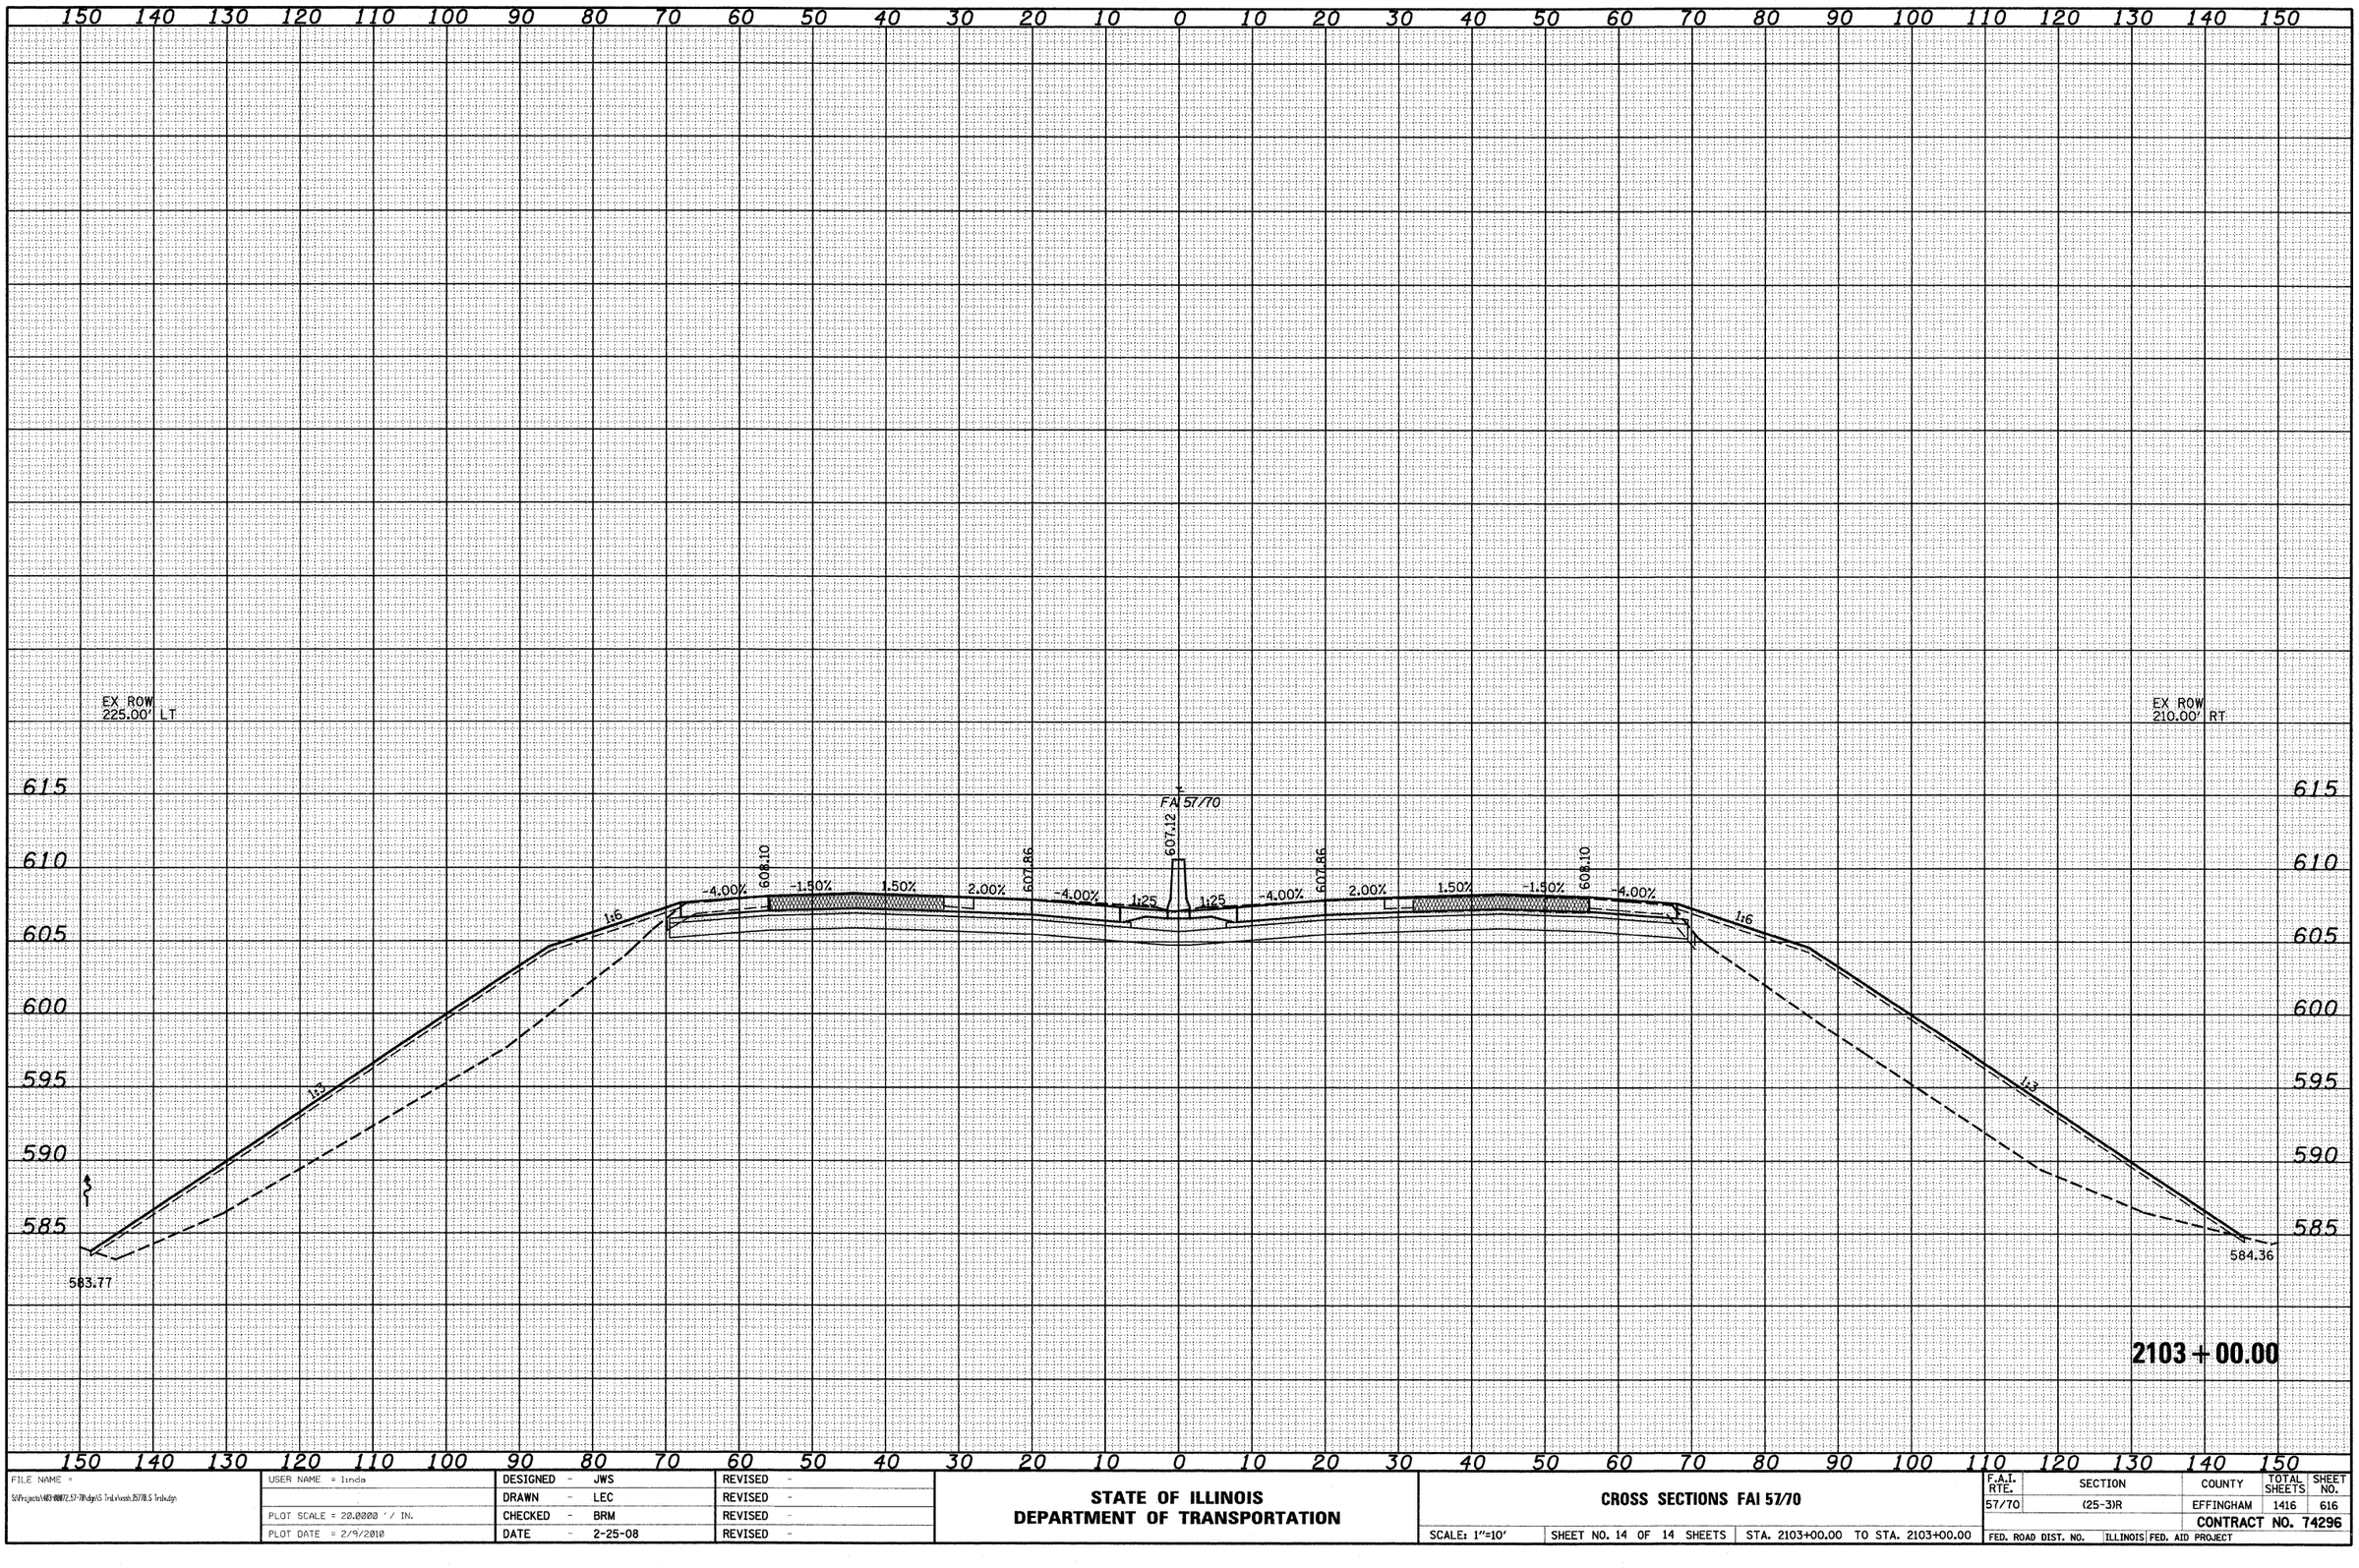


| FINAL SURVEY | | BY | DATE |
|---|---|---|---|
| NOTE BOOK NO. | SURVEYED | | |
| | PLOTTED | | |
| | TEMPLATE | | |
| | AREAS | | |
| | AREAS CHECKED | | |

| ORIGINAL SURVEY | | BY | DATE |
|---|---|---|---|
| NOTE BOOK NO. | SURVEYED | | |
| | PLOTTED | | |
| | TEMPLATE | | |
| | AREAS | | |
| | AREAS CHECKED | | |

| | | | |
|---|---|---|---|
| FILE NAME = S:\Projects\403-00072_57-70\dgn\S Trnl\vssh\57770_S Trnl.dgn | USER NAME = linda | DESIGNED - JWS | REVISED - |
| | | DRAWN - LEC | REVISED - |
| | PLOT SCALE = 20.0000 ' / IN. | CHECKED - BRM | REVISED - |
| | PLOT DATE = 2/9/2010 | DATE - 2-25-08 | REVISED - |

**STATE OF ILLINOIS**
**DEPARTMENT OF TRANSPORTATION**

**CROSS SECTIONS FAI 57/70**

SCALE: 1"=10' | SHEET NO. 14 OF 14 SHEETS | STA. 2103+00.00 TO STA. 2103+00.00

| F.A.I. RTE. | SECTION | COUNTY | TOTAL SHEETS | SHEET NO. |
|---|---|---|---|---|
| 57/70 | (25-3)R | EFFINGHAM | 1416 | 616 |
| | | CONTRACT NO. 74296 | | |
| FED. ROAD DIST. NO. | ILLINOIS | FED. AID PROJECT | | |