| FINAL SURVEY | NOTE BOOK | NO. |
|---|---|---|
| SURVEYED | | |
| PLOTTED | | |
| TEMPLATE | | |
| AREAS | | |
| AREAS CHECKED | | |

| BY | DATE |
|---|---|
| | |
| | |
| | |
| | |
| | |

| ORIGINAL SURVEY | NOTE BOOK | NO. |
|---|---|---|
| SURVEYED | | |
| PLOTTED | | |
| TEMPLATE | | |
| AREAS | | |
| AREAS CHECKED | | |

| BY | DATE |
|---|---|
| | |
| | |
| | |
| | |
| | |

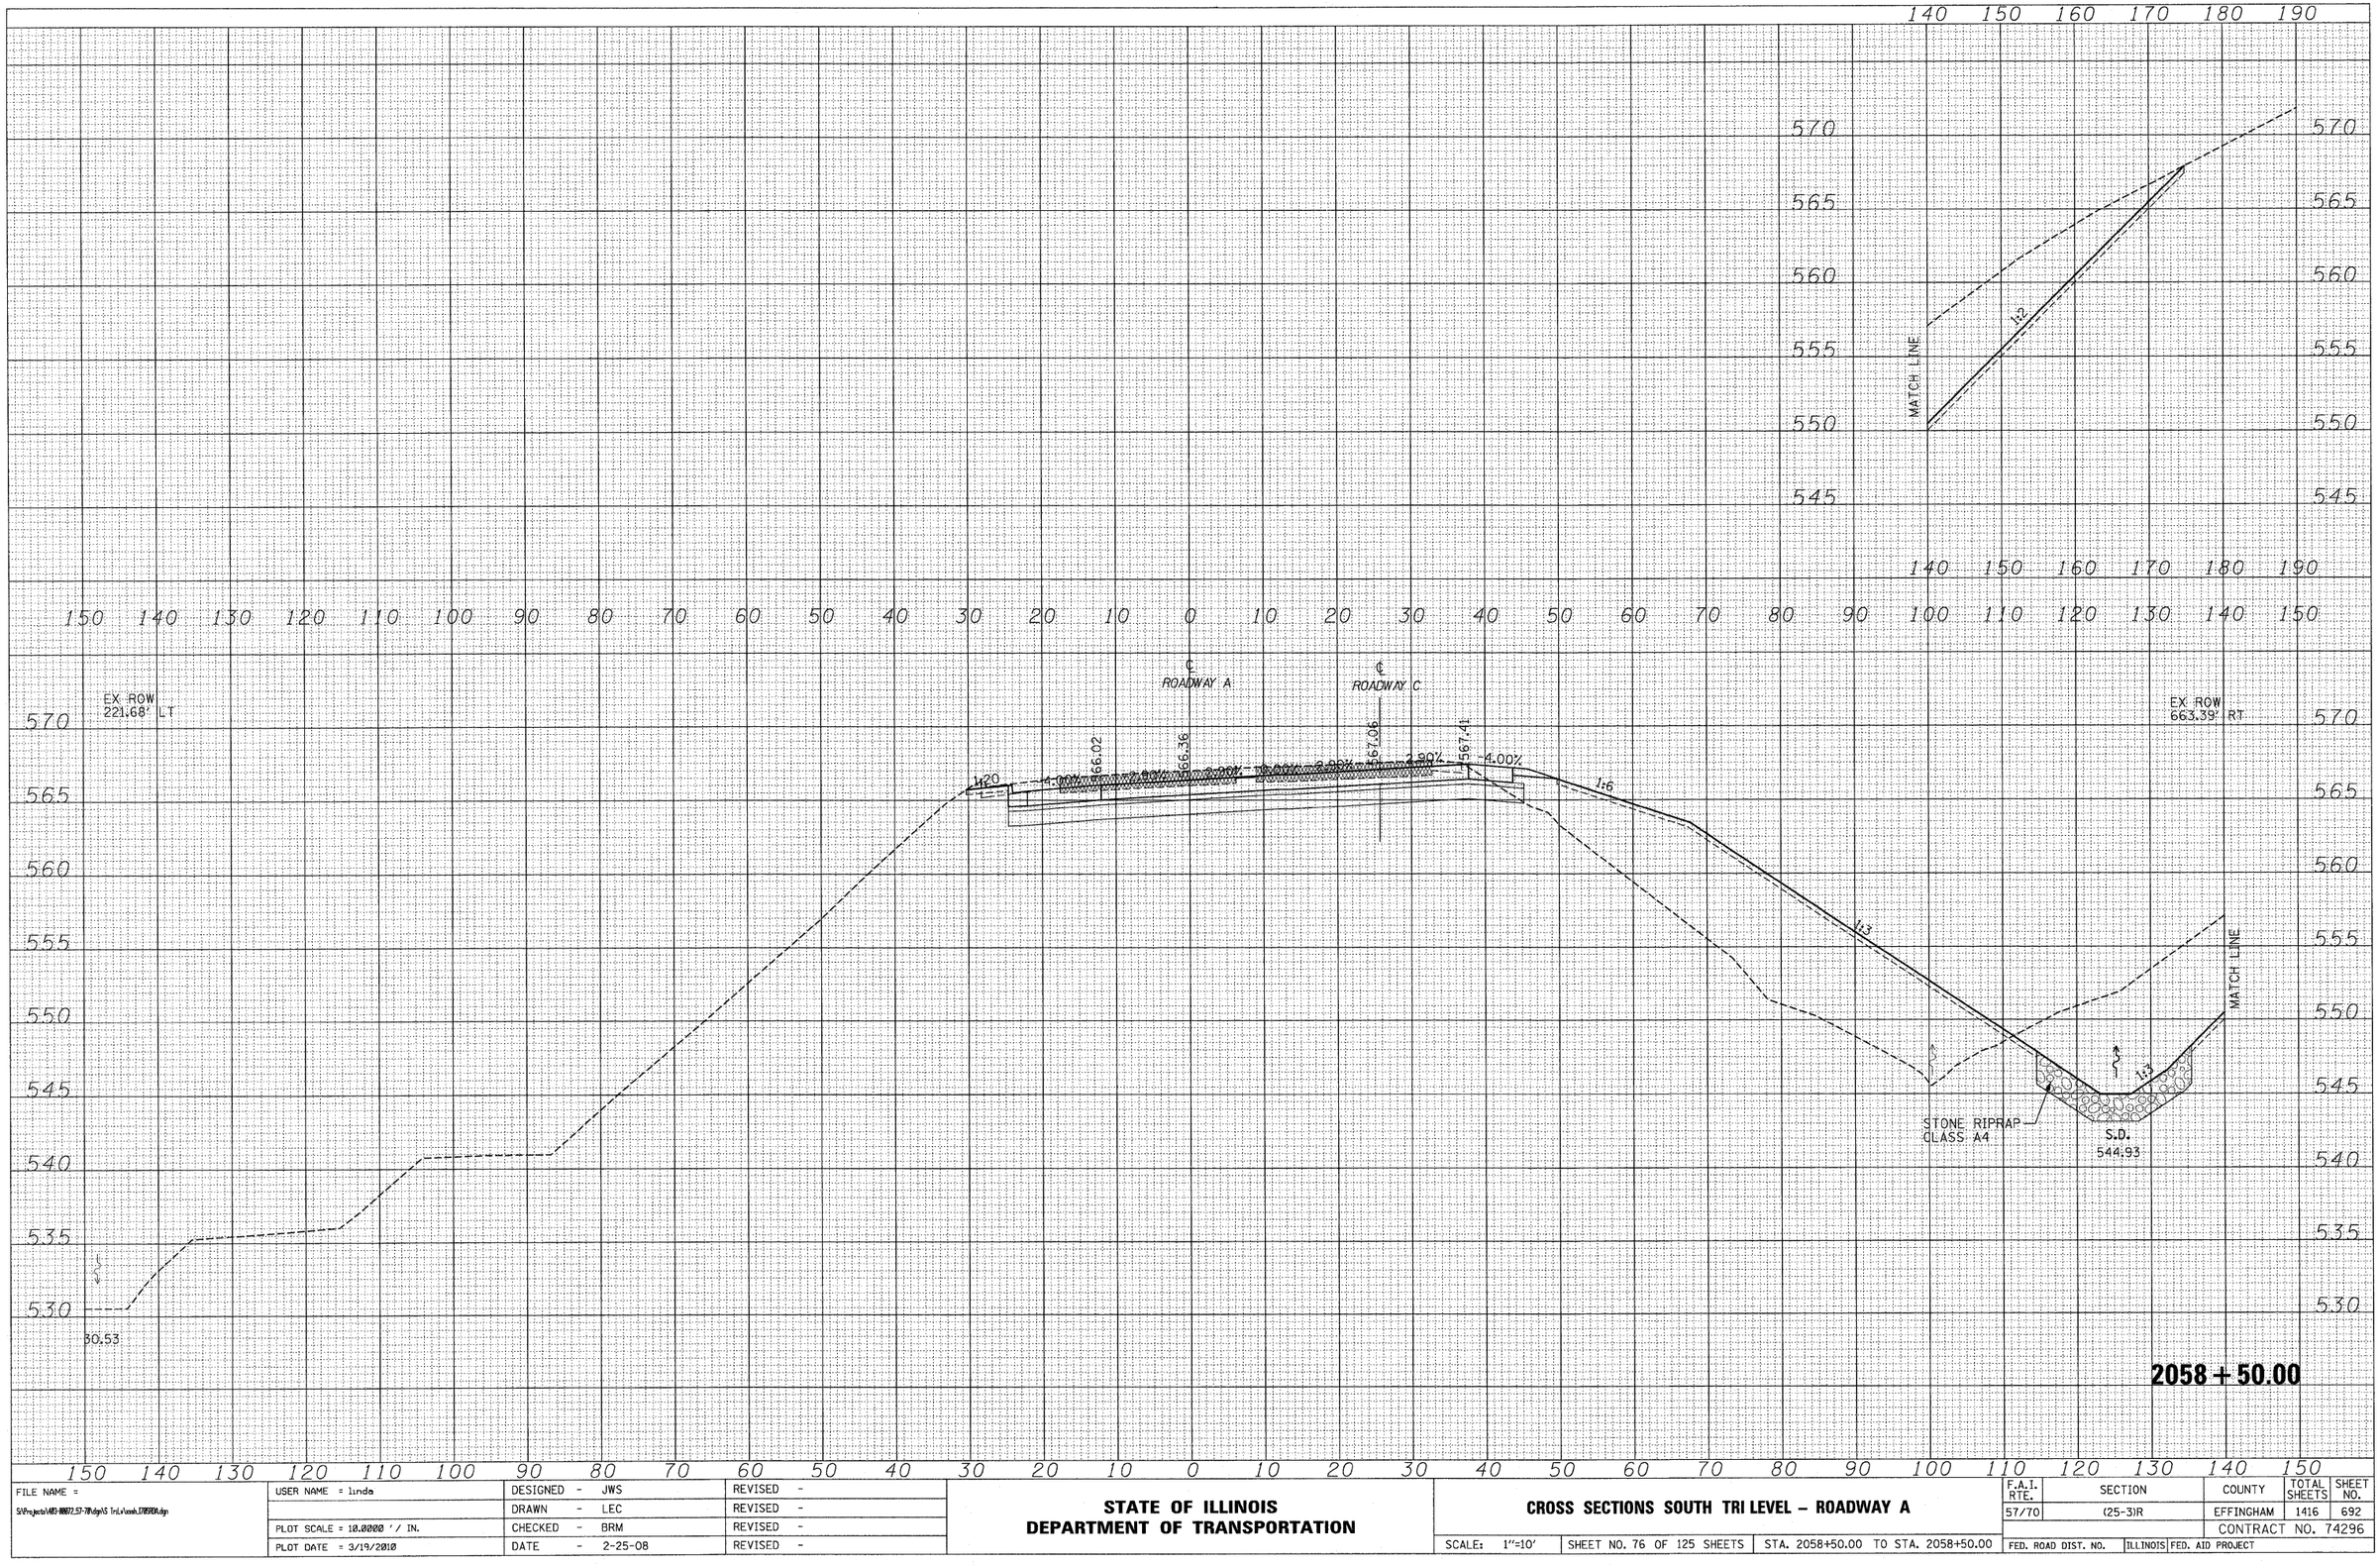


| FILE NAME = | USER NAME = linda | DESIGNED - JWS | REVISED - |
|---|---|---|---|
| S:\Projects\483-88827_57-70\dgn\S Tri-L\xsect_I70SRDA.dgn | | DRAWN - LEC | REVISED - |
| | PLOT SCALE = 10.0000 ' / IN. | CHECKED - BRM | REVISED - |
| | PLOT DATE = 3/19/2010 | DATE - 2-25-08 | REVISED - |

**STATE OF ILLINOIS**
**DEPARTMENT OF TRANSPORTATION**

**CROSS SECTIONS SOUTH TRI LEVEL – ROADWAY A**

SCALE: 1"=10' | SHEET NO. 76 OF 125 SHEETS | STA. 2058+50.00 TO STA. 2058+50.00

| F.A.I. RTE. | SECTION | COUNTY | TOTAL SHEETS | SHEET NO. |
|---|---|---|---|---|
| 57/70 | (25-3)R | EFFINGHAM | 1416 | 692 |
| | | CONTRACT NO. 74296 | | |
| FED. ROAD DIST. NO. | ILLINOIS | FED. AID PROJECT | | |