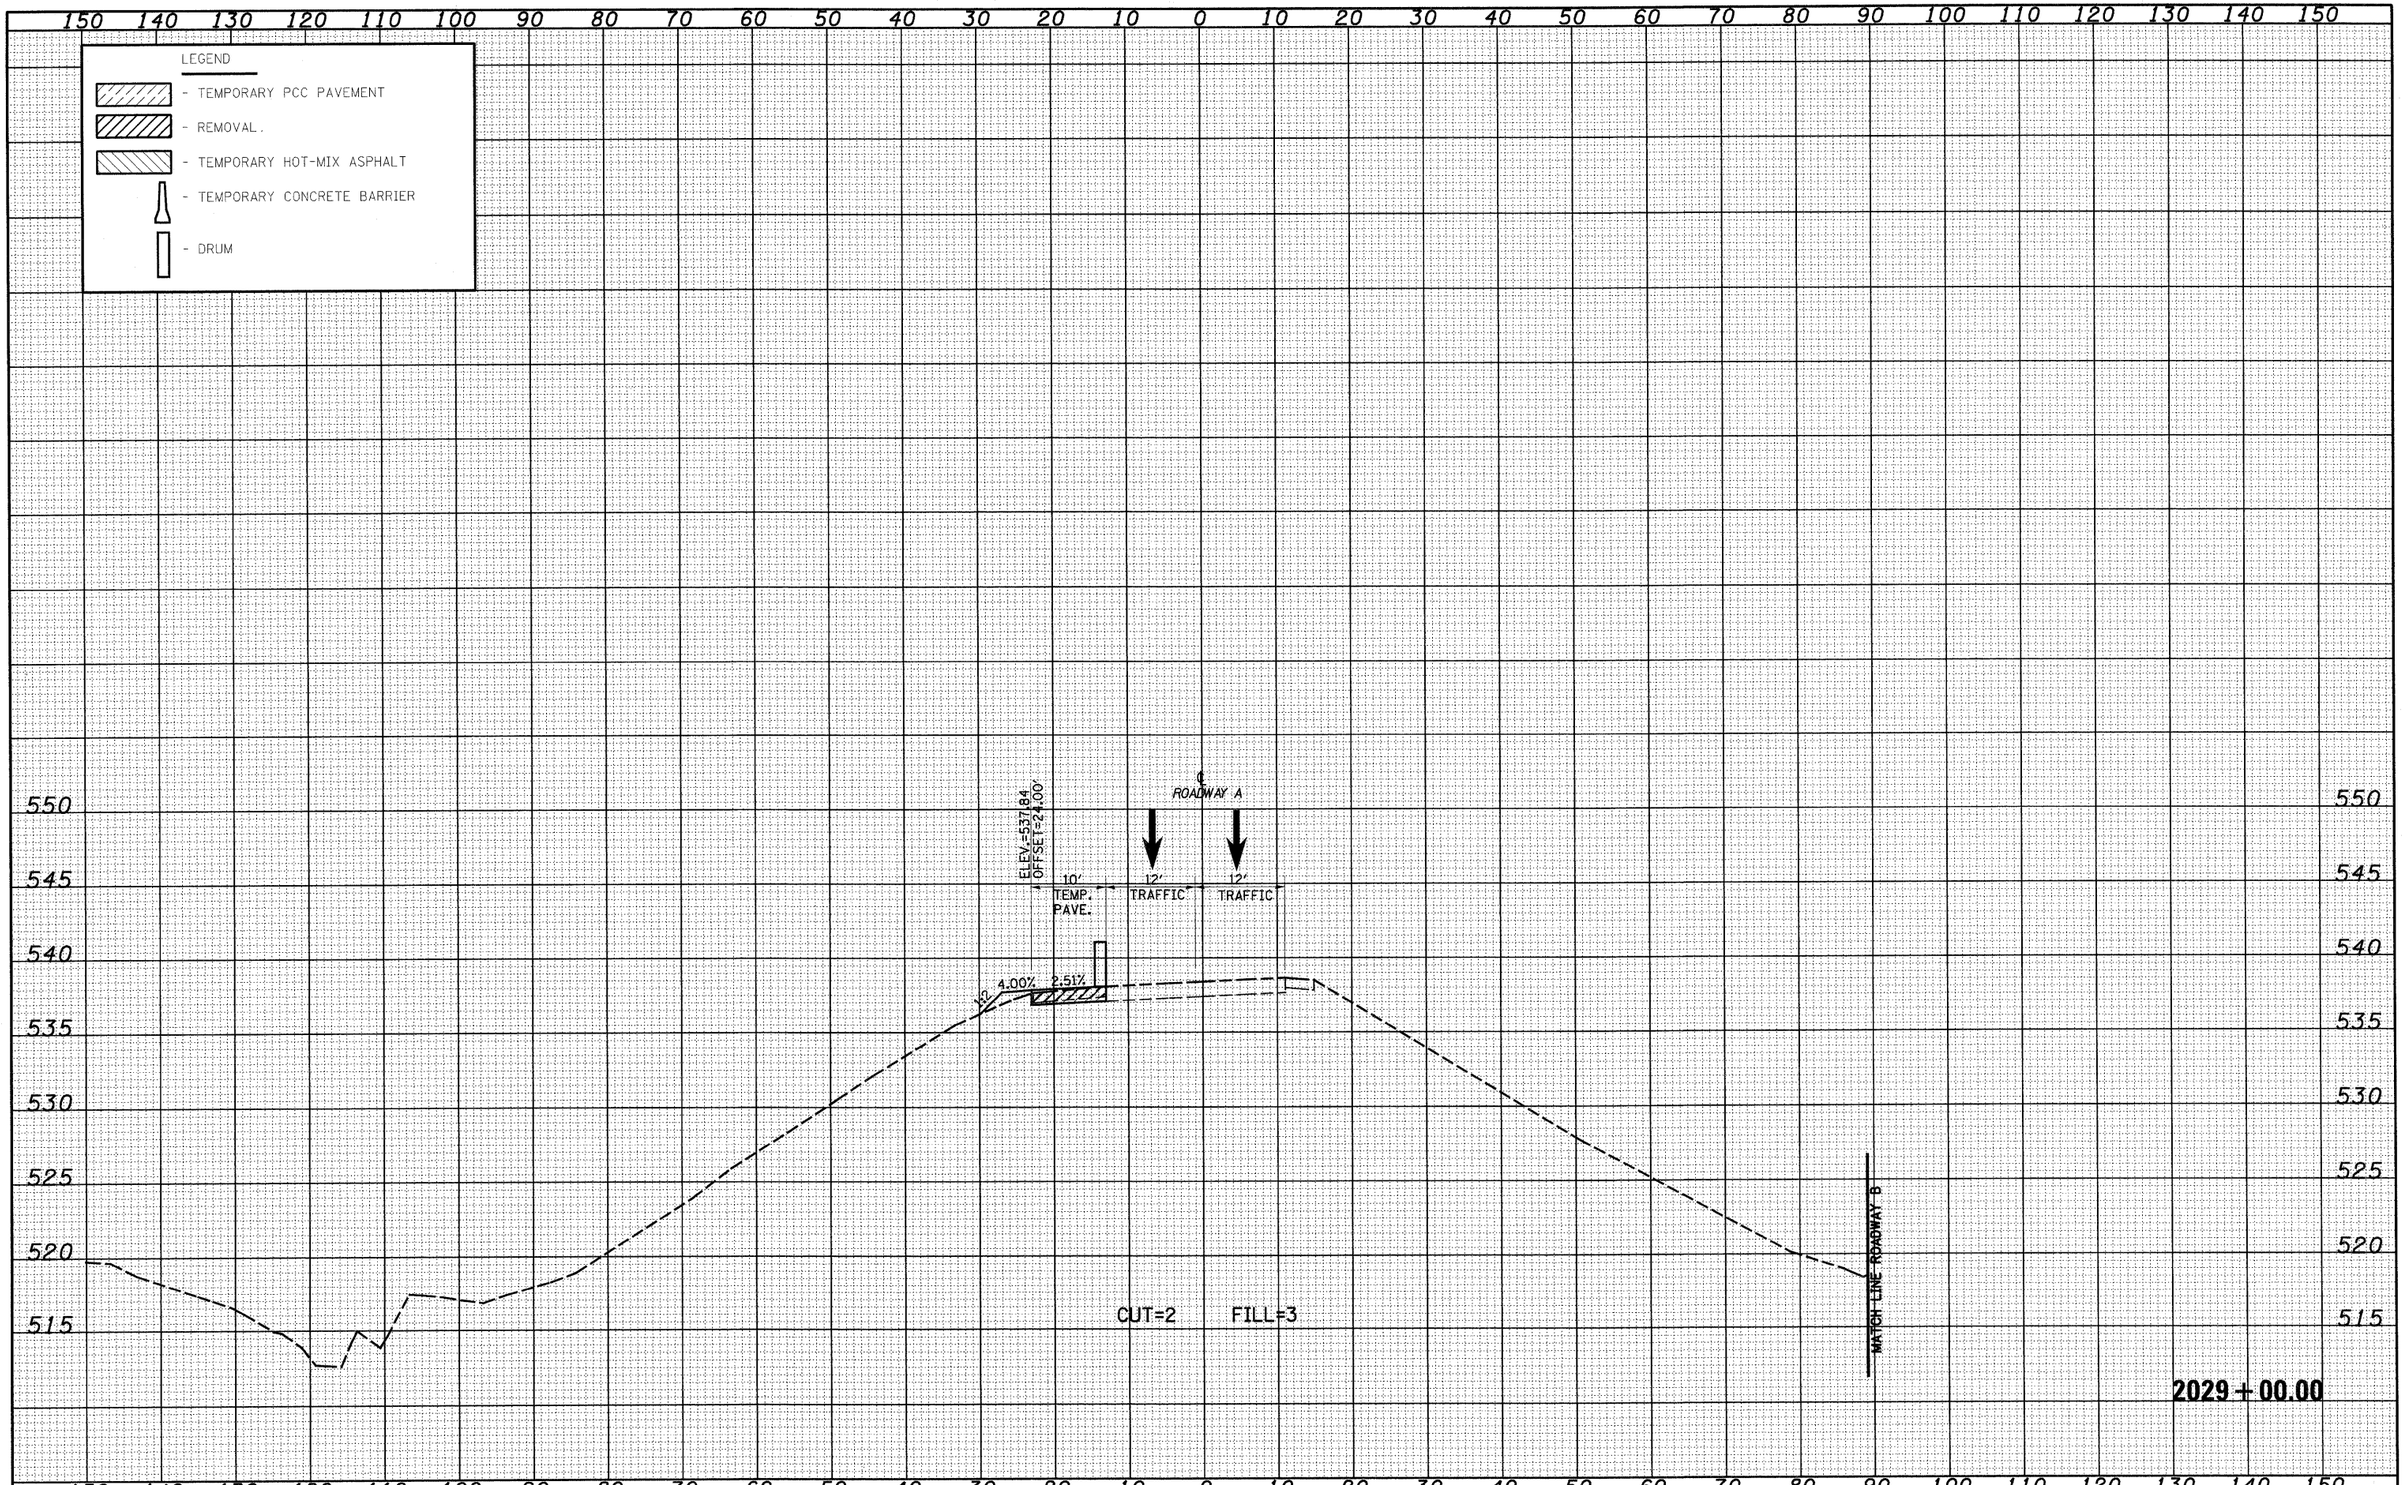

FILE NAME =	USER NAME = linda	DESIGNED - JWS	REVISED -	STATE OF ILLINOIS DEPARTMENT OF TRANSPORTATION	MAINTENANCE OF TRAFFIC SOUTH TRI LEVEL – ROADWAY A (PRE-STAGE 1)	F.A.I. RTE.	SECTION	COUNTY	TOTAL SHEETS	SHEET NO.
		DRAWN - LEC	REVISED -			57/70	(25-3)R	EFFINGHAM	1416	1029
	PLOT SCALE = 20.0000 ' / IN.	CHECKED - BRM	REVISED -					CONTRACT NO. 74296		
	PLOT DATE = 2/10/2010	DATE - 2-22-08	REVISED -		SCALE: 1"=10' SHEET NO. 12 OF 72 SHEETS STA. 2029+00.00 TO STA. 2029+00.00	FED. ROAD DIST. NO.	ILLINOIS	FED. AID PROJECT		