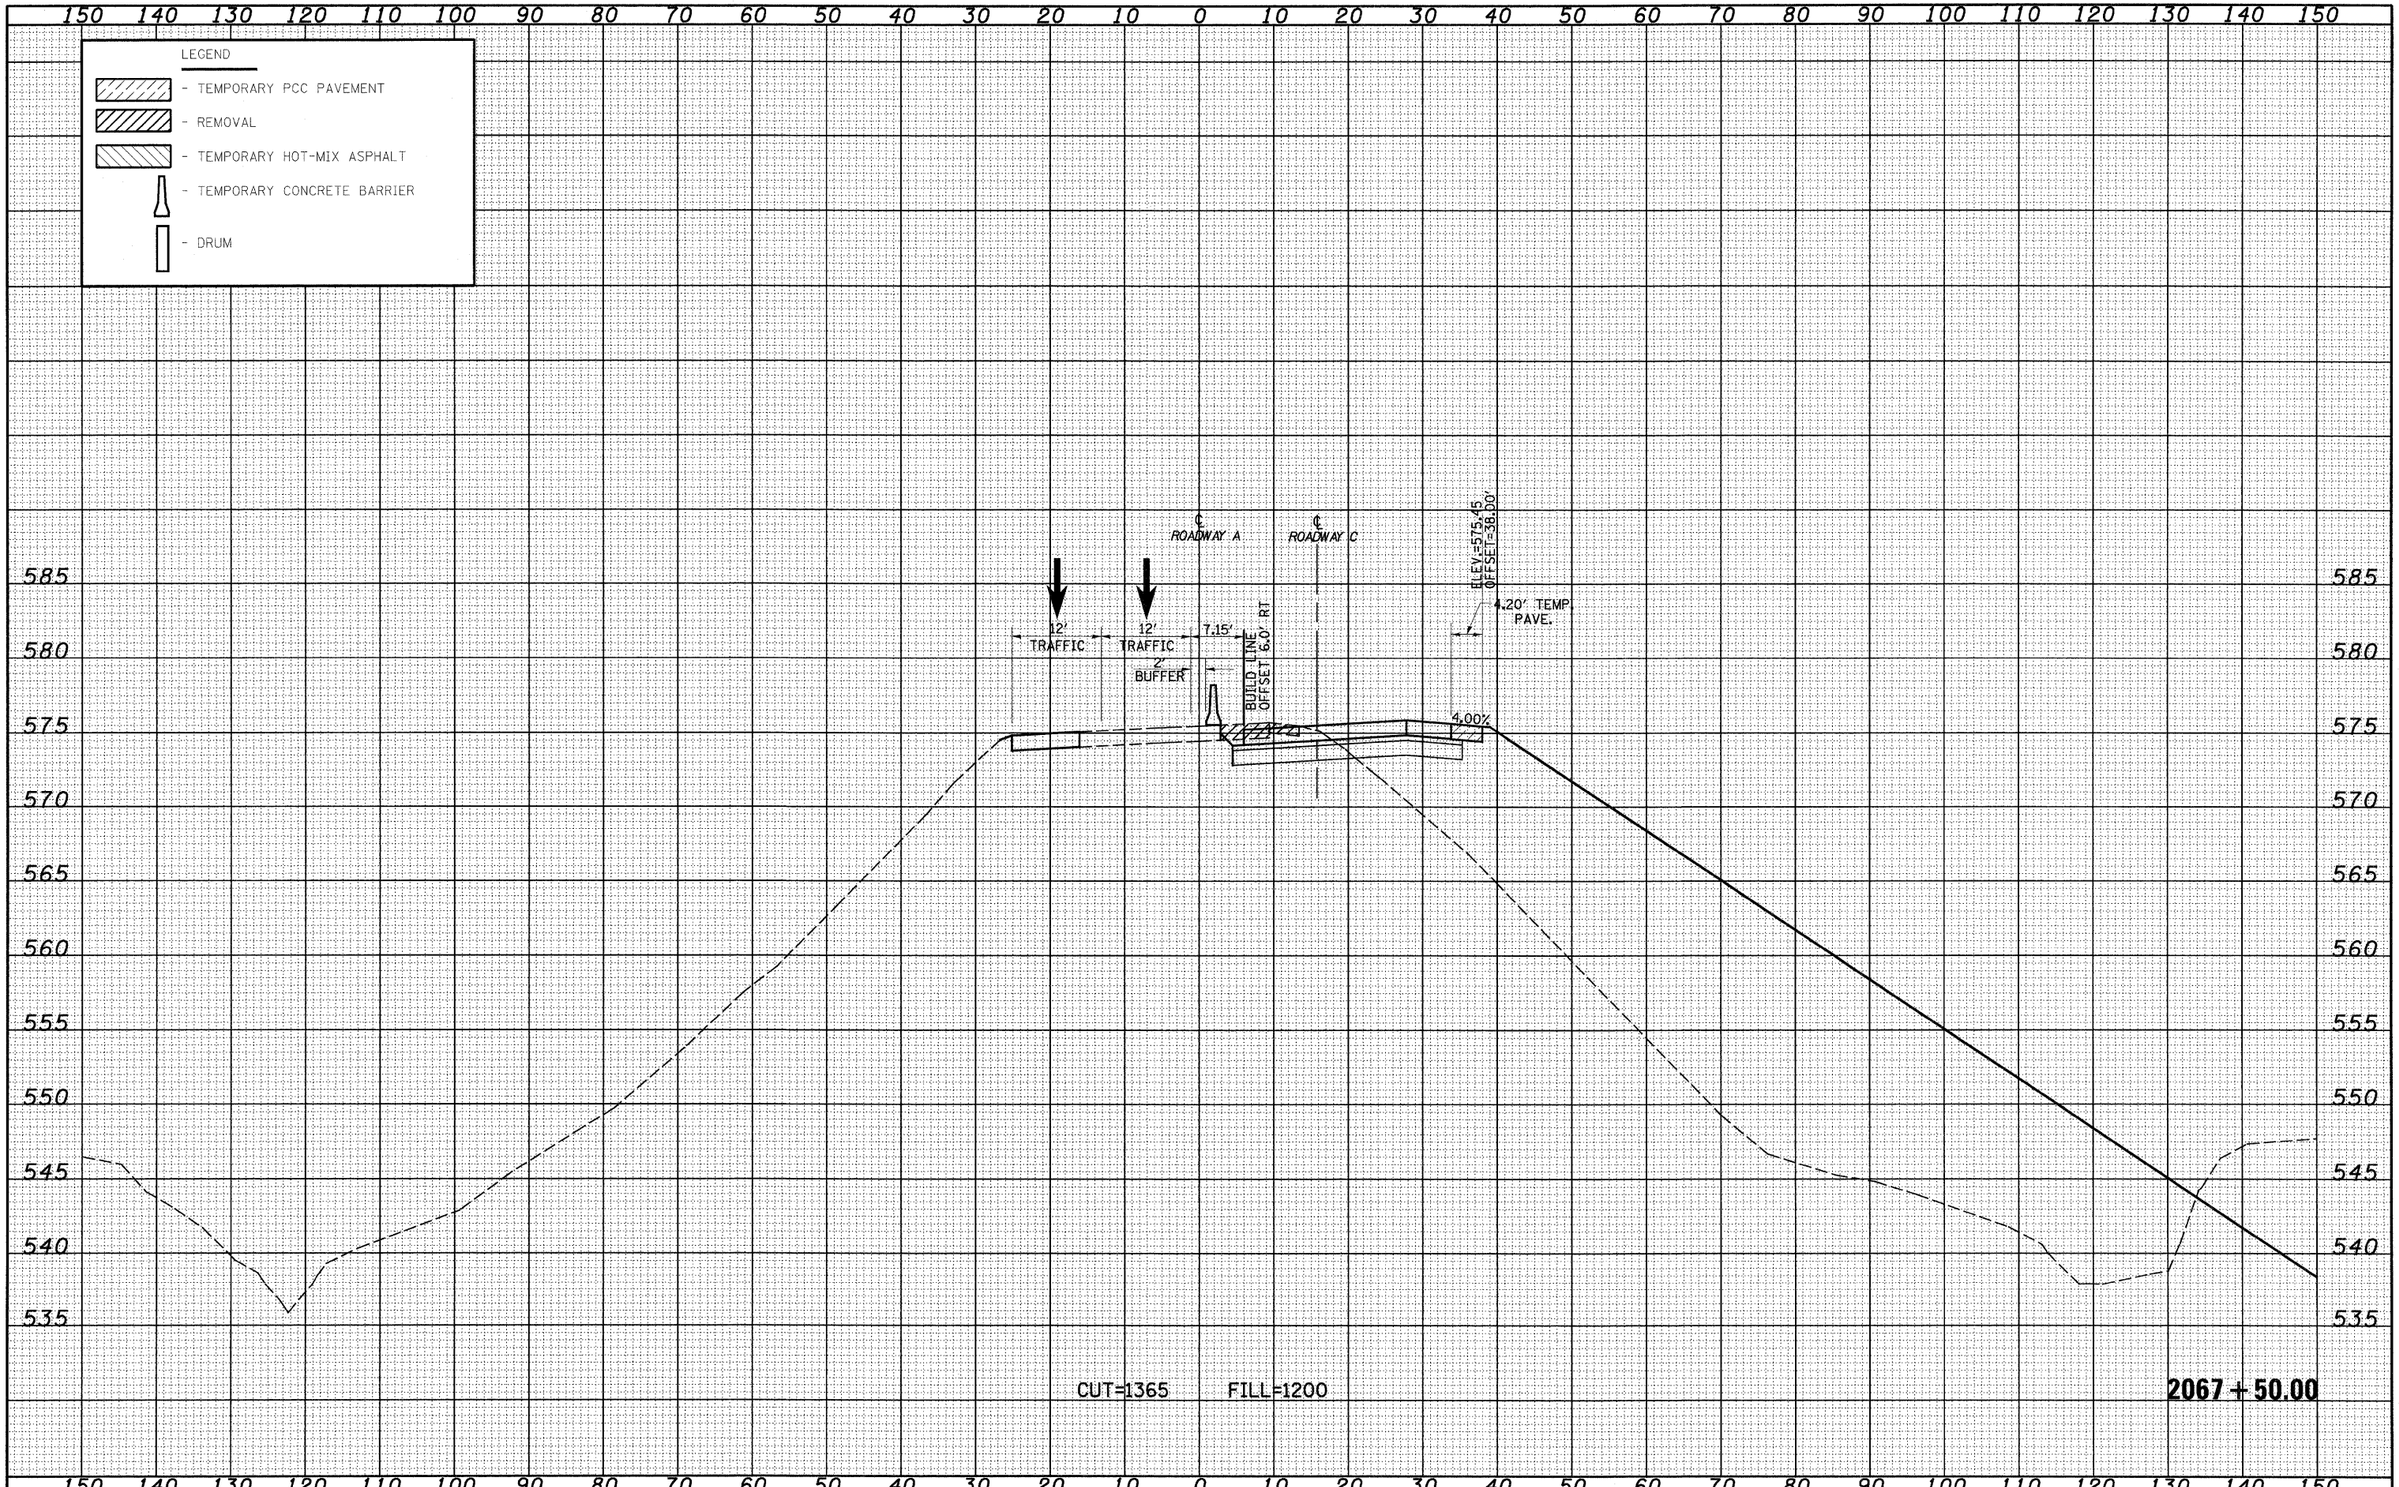

FILE NAME = S:\Projects\ARD-00072.57-70.dgn\S Trail\xsch_D7RSRDAMIT-SL.dgn	USER NAME = linda	DESIGNED - JWS	REVISED -	STATE OF ILLINOIS DEPARTMENT OF TRANSPORTATION	MAINTENANCE OF TRAFFIC SOUTH TRI LEVEL – ROADWAY A (STAGE 1)	F.A.I. RTE. 57/70	SECTION (25-3)R	COUNTY EFFINGHAM	TOTAL SHEETS 1416	SHEET NO. 1146
		DRAWN - LEC	REVISED -					CONTRACT NO. 74296		
	PLOT SCALE = 20.0000 ' / IN.	CHECKED - BRM	REVISED -							
	PLOT DATE = 2/10/2010	DATE - 2-25-08	REVISED -		SCALE: 1"=10' SHEET NO. 57 OF 73 SHEETS STA. 2067+50.00 TO STA. 2067+50.00	FED. ROAD DIST. NO.	ILLINOIS	FED. AID PROJECT		