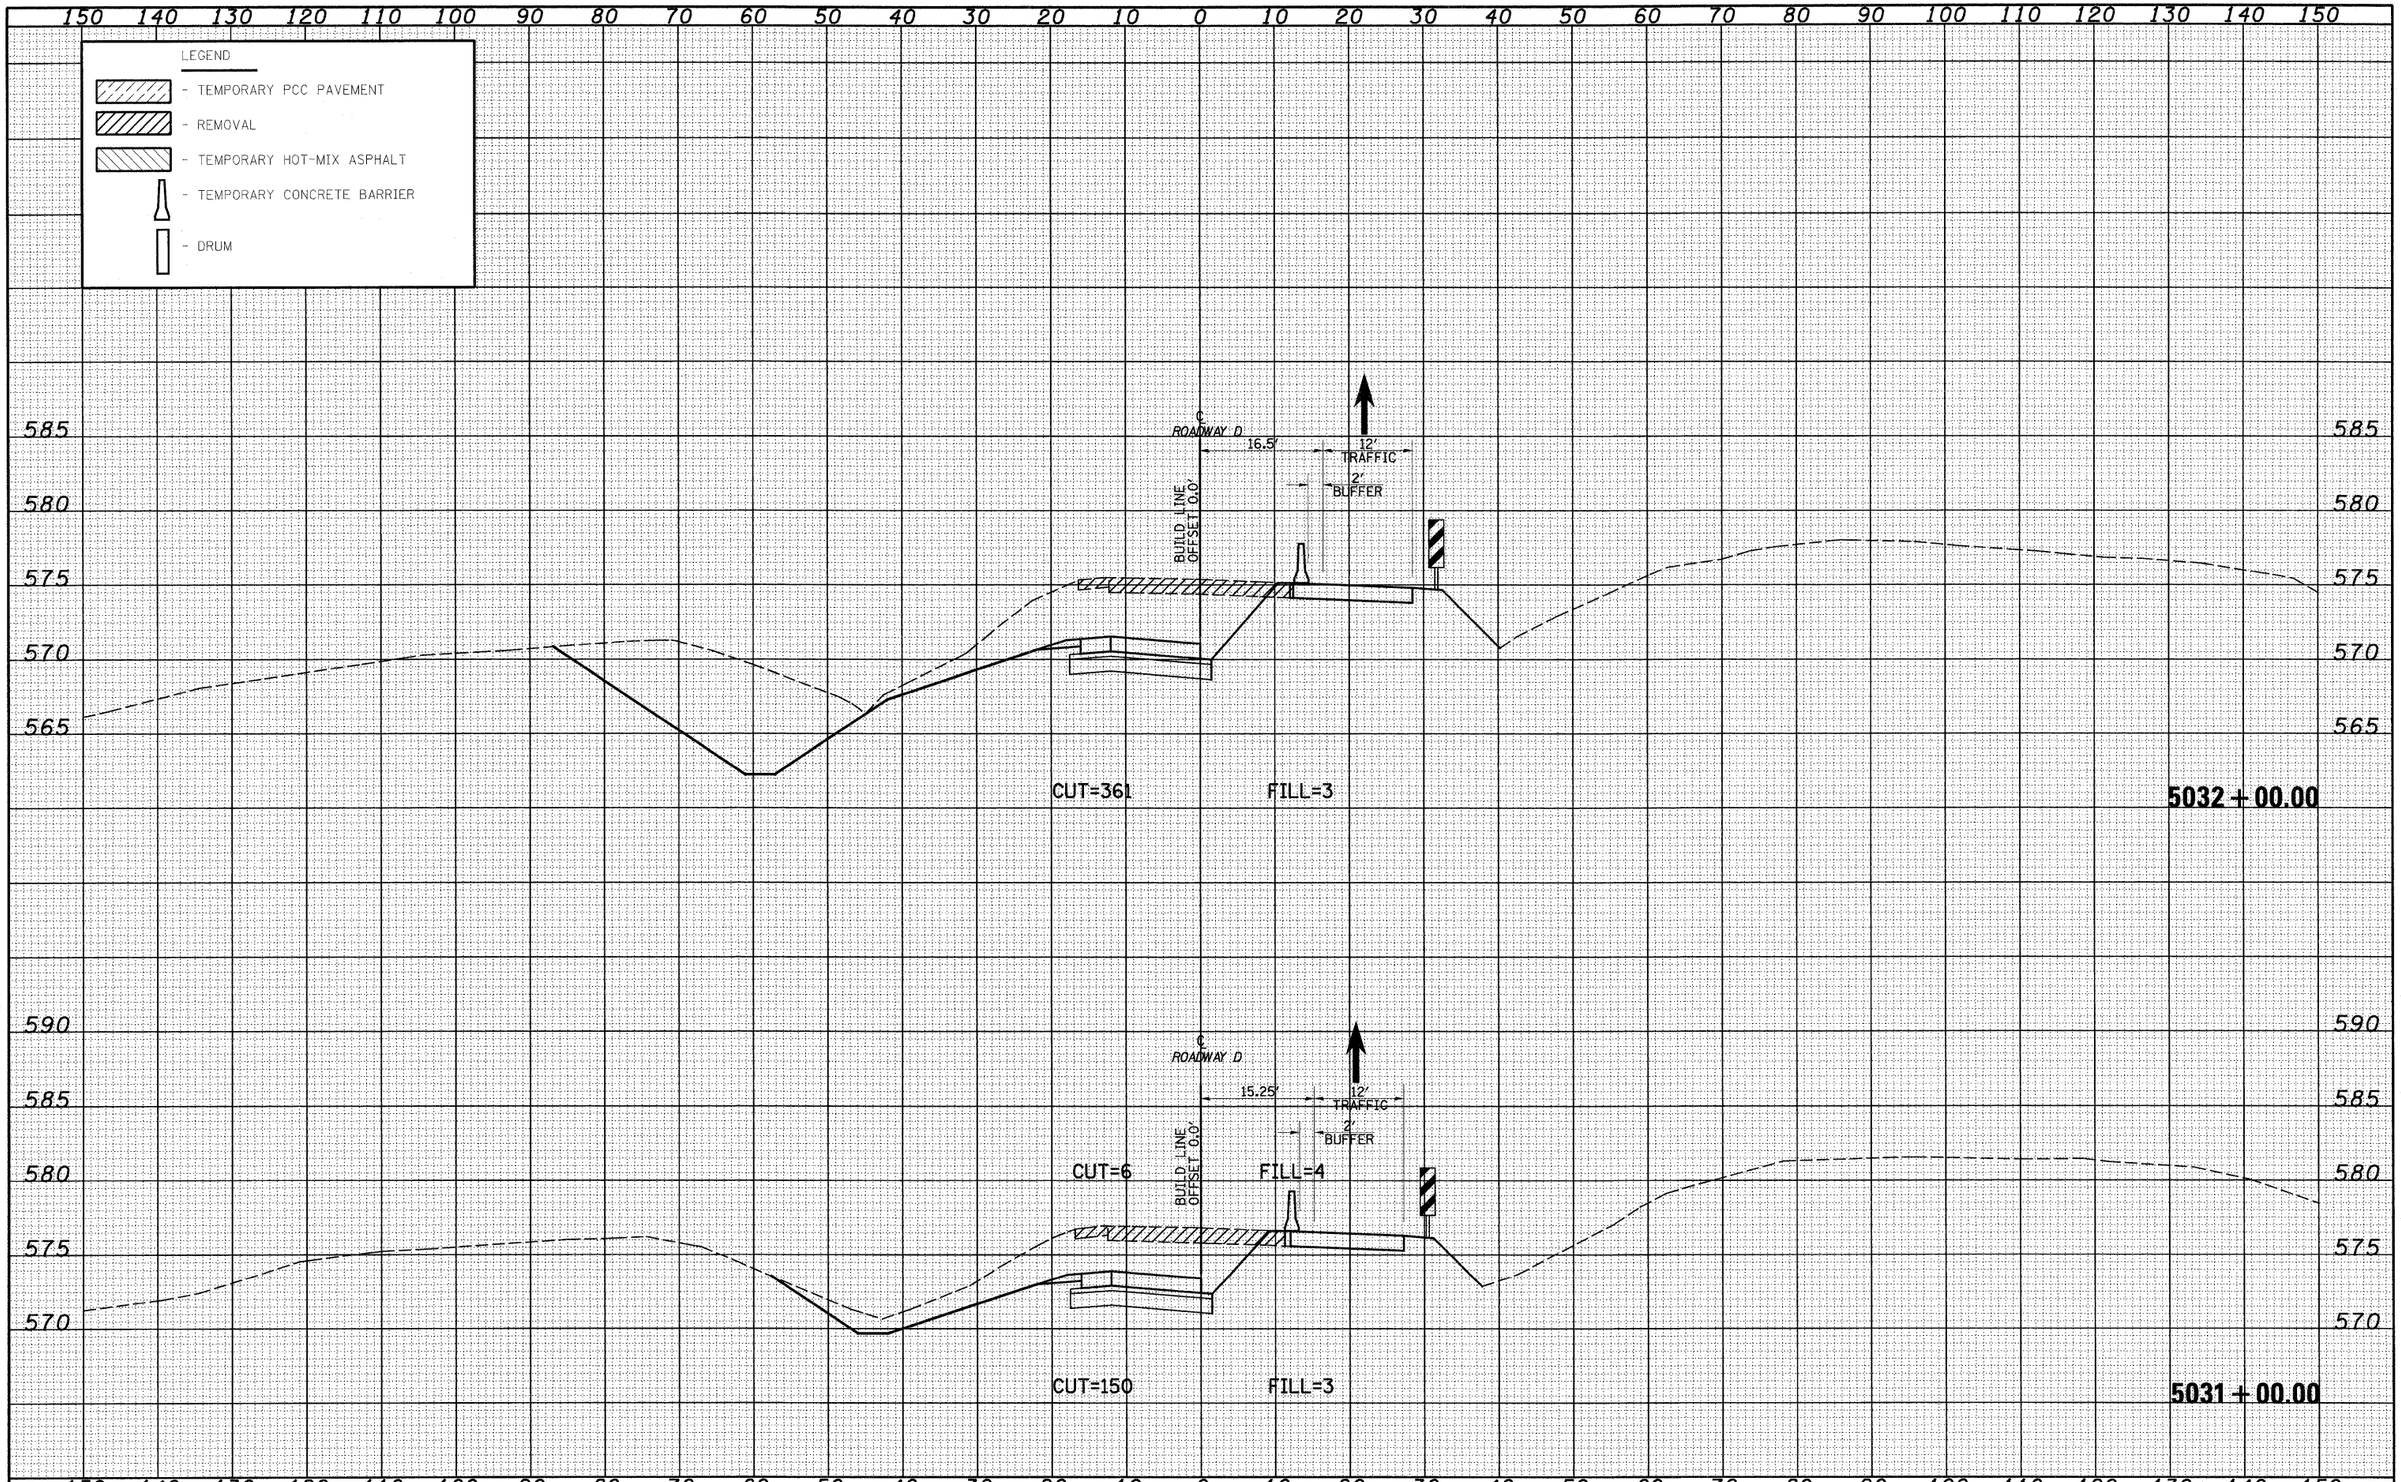


| FINAL SURVEY | BY | DATE |
|---|---|---|
| SURVEYED | | |
| PLOTTED | | |
| TEMPLATE | | |
| AREAS | | |
| AREAS CHECKED | | |
| NOTE BOOK NO. | | |

| ORIGINAL SURVEY | BY | DATE |
|---|---|---|
| SURVEYED | | |
| PLOTTED | | |
| TEMPLATE | | |
| AREAS | | |
| AREAS CHECKED | | |
| NOTE BOOK NO. | | |

| | | | |
|---|---|---|---|
| FILE NAME = S:\Projects\M03-0007Z-57-70\dgn\S TriLV\ros\DESIGNOT-SL.dgn | USER NAME = linda | DESIGNED - JWS | REVISED - |
| | | DRAWN - LEC | REVISED - |
| | PLOT SCALE = 20.0000 ' / IN. | CHECKED - BRM | REVISED - |
| | PLOT DATE = 2/10/2010 | DATE - 2-25-08 | REVISED - |

**STATE OF ILLINOIS**
**DEPARTMENT OF TRANSPORTATION**

**MAINTENANCE OF TRAFFIC SOUTH TRI LEVEL – ROADWAY D (STAGE 1)**

SCALE: 1"=10' | SHEET NO. 3 OF 9 SHEETS | STA. 5031+00.00 TO STA. 5032+00.00

| F.A.I. RTE. | SECTION | COUNTY | TOTAL SHEETS | SHEET NO. |
|---|---|---|---|---|
| 57/70 | (25-3)R | EFFINGHAM | 1416 | 1291 |
| | | CONTRACT NO. 74296 | | |

FED. ROAD DIST. NO. | ILLINOIS | FED. AID PROJECT