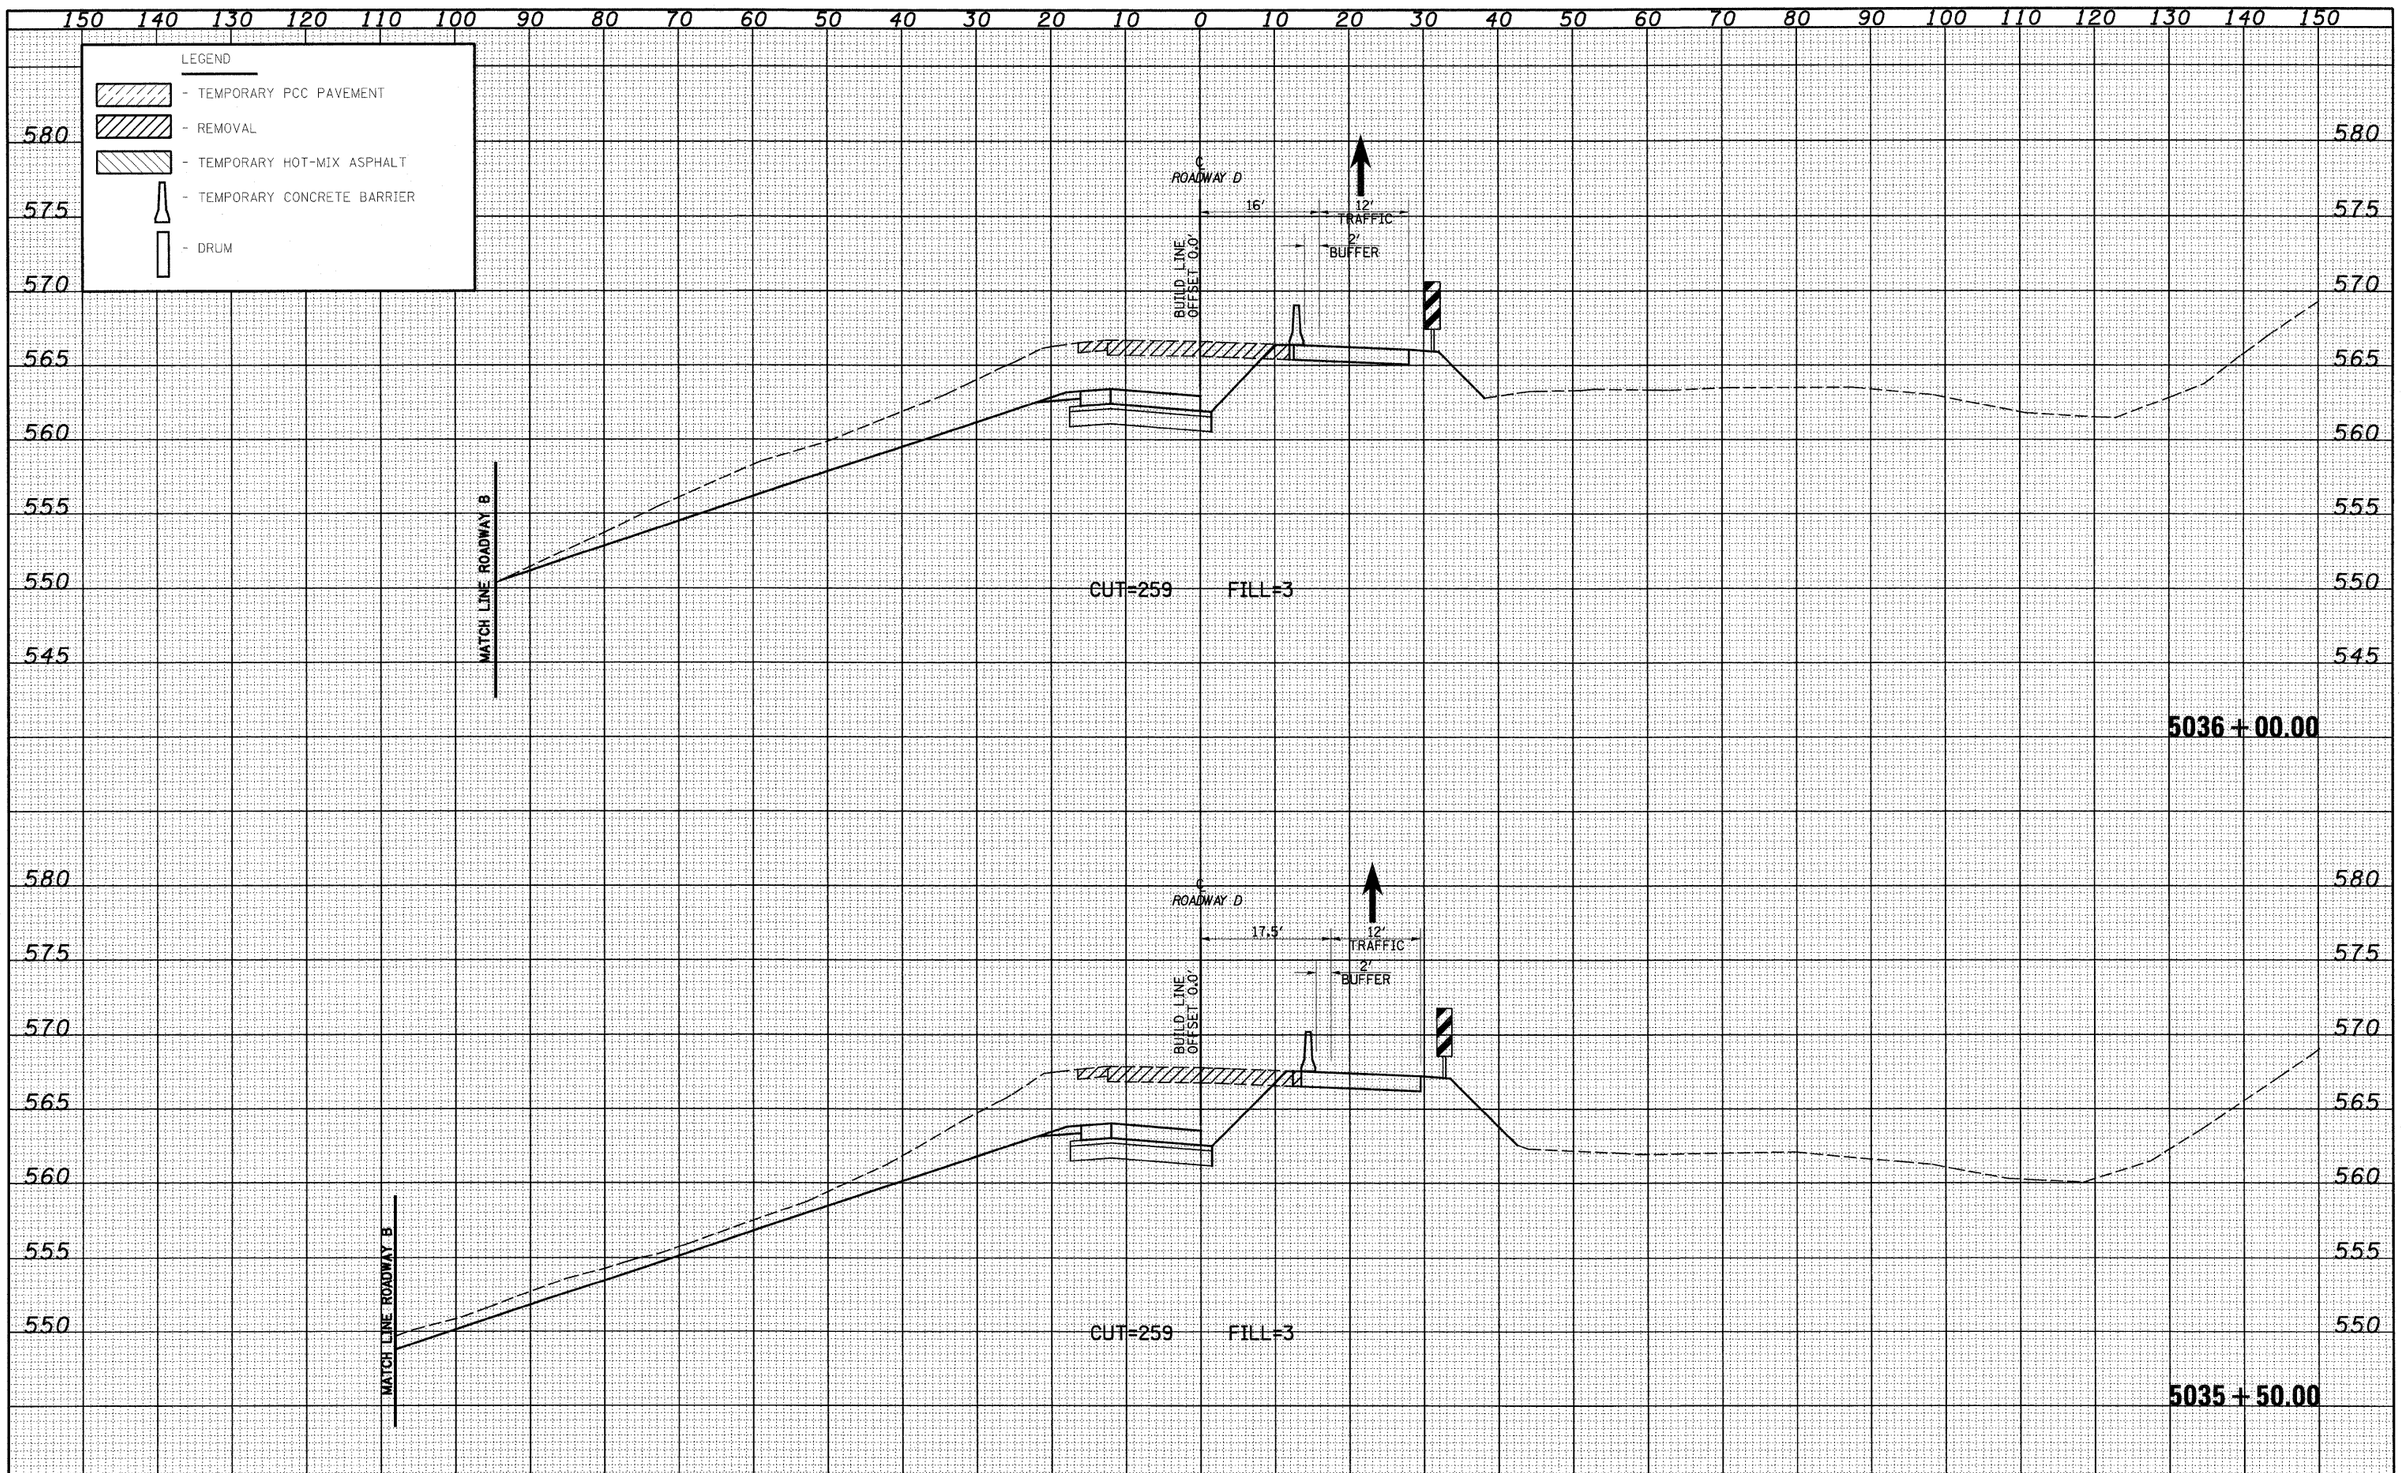

FINAL SURVEY	NOTE BOOK	NO.
SURVEYED		
PLOTTED		
TEMPLATE		
AREAS		
AREAS CHECKED		

BY	DATE

ORIGINAL SURVEY	NOTE BOOK	NO.
SURVEYED		
PLOTTED		
TEMPLATE		
AREAS		
AREAS CHECKED		

BY	DATE

FILE NAME = S:\Projects\HED-00072.57-7\Plots\S Trial\Xsects\DRSRDMDT-SL.dgn

USER NAME = linda

PLOT SCALE = 20.0000 ' / IN.

PLOT DATE = 2/12/2010

DESIGNED - JWS		REVISED -
DRAWN - LEC		REVISED -
CHECKED - BRM		REVISED -
DATE - 2-25-08		REVISED -

STATE OF ILLINOIS
DEPARTMENT OF TRANSPORTATION

MAINTENANCE OF TRAFFIC SOUTH TRI LEVEL – ROADWAY D (STAGE 1)

SCALE: 1"=10' | SHEET NO. 7 OF 9 SHEETS | STA. 5035+50.00 TO STA. 5036+00.00

F.A.I. RTE.	SECTION	COUNTY	TOTAL SHEETS	SHEET NO.
57/70	(25-3)R	EFFINGHAM	1416	1295
		CONTRACT NO. 74296		
FED. ROAD DIST. NO.	ILLINOIS	FED. AID PROJECT		