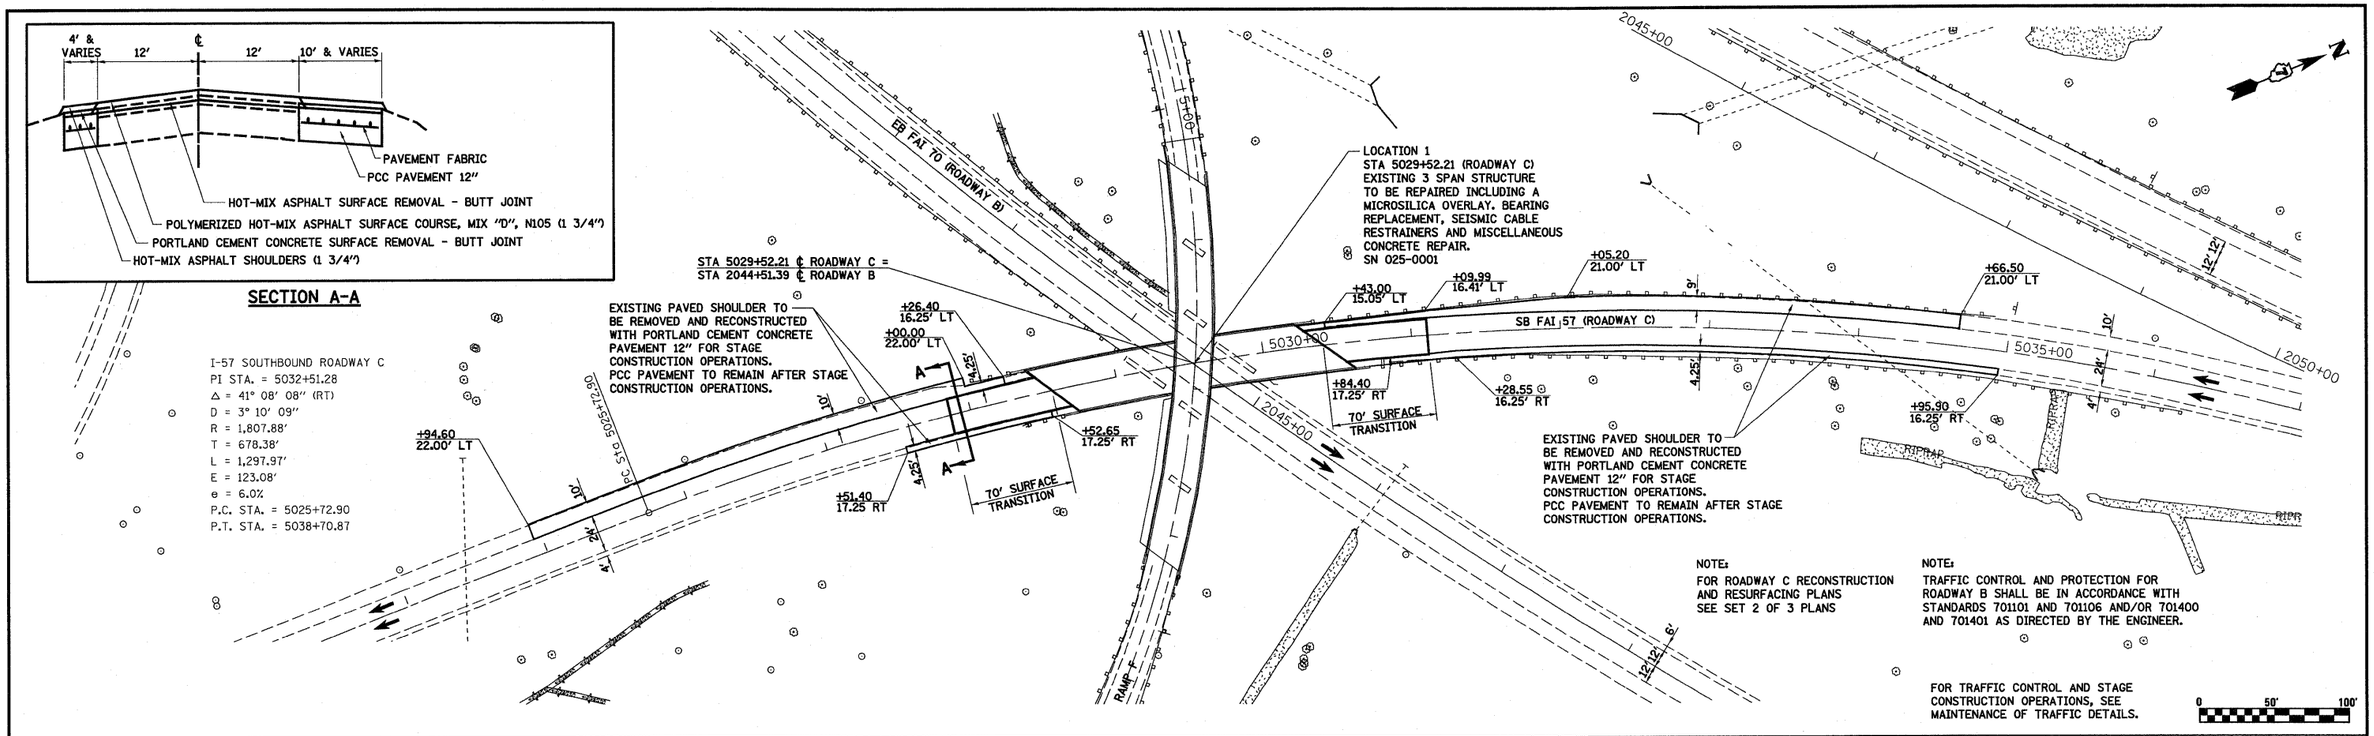

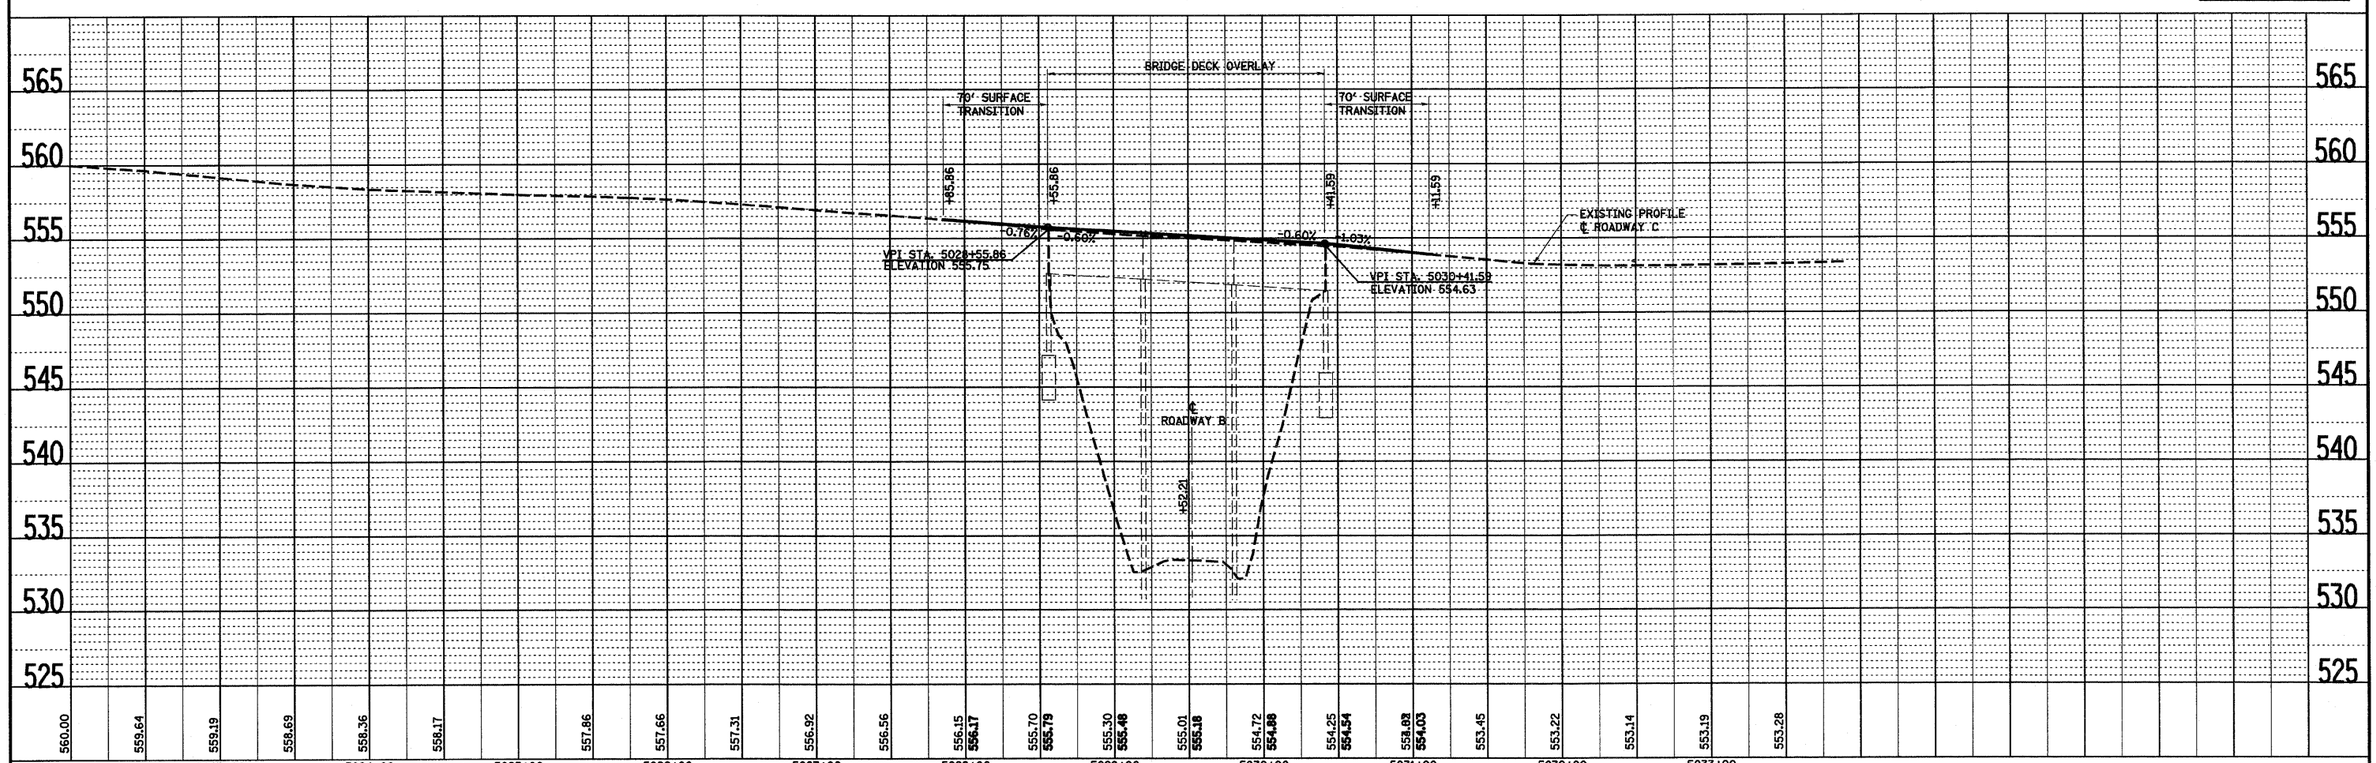

PLAN
SURVEYED
PLOTTED
ALIGNMENT CHECKED
RT. OF WAY CHECKED
CADD FILE NAME
NOTE BOOK
NO.
BY
DATE

PROFILE
SURVEYED
PLOTTED
GRADES CHECKED
B.M. NOTED
STRUCTURE NOTATNS CHKED
NOTE BOOK
NO.
BY
DATE

FILE NAME = S:\Projects\403-00072_57-70\dgn\Br Repair\South\S_Tri Level Pavement C.dgn	USER NAME = paul	DESIGNED - JWS	REVISED -
		DRAWN - PDB	REVISED -
	PLOT SCALE = 100.0000 ' / IN.	CHECKED - BRM	REVISED -
	PLOT DATE = 2/11/2010	DATE - 7-21-08	REVISED -

STATE OF ILLINOIS
DEPARTMENT OF TRANSPORTATION

LOCATION 1
PLAN AND PROFILE, SOUTH TRI LEVEL, ROADWAY C

SCALE: 1"=50' | SHEET NO. 1 OF 2 SHEETS | STA. 5025+72.90 TO STA. 5040+00.00

F.A.I RTE.	SECTION	COUNTY	TOTAL SHEETS	SHEET NO.
57/70	(25-3)BR	EFFINGHAM	1416	1350
		CONTRACT NO. 74296		
FED. ROAD DIST. NO.	ILLINOIS	FED. AID PROJECT		