FAP ROUTE	SECTION	COUNTY	TOTAL SHEETS	SHEET NO
310	60-16-1&1B,42-1&1B	MADISON AND JERSEY	481	55
STA.	TO STA.			

EXISTING CONDITIONS:

CONTRACT NO. 76318

PLAN
SURVEYED
PLOTTED
DRAWN
NOTE BOOK
NOMS.
DATE
BY
DOCUMENT CHECKED
RT. OF WAY CHECKED
CADD FILE NAME

DOMINO LANE SERVICE ROAD

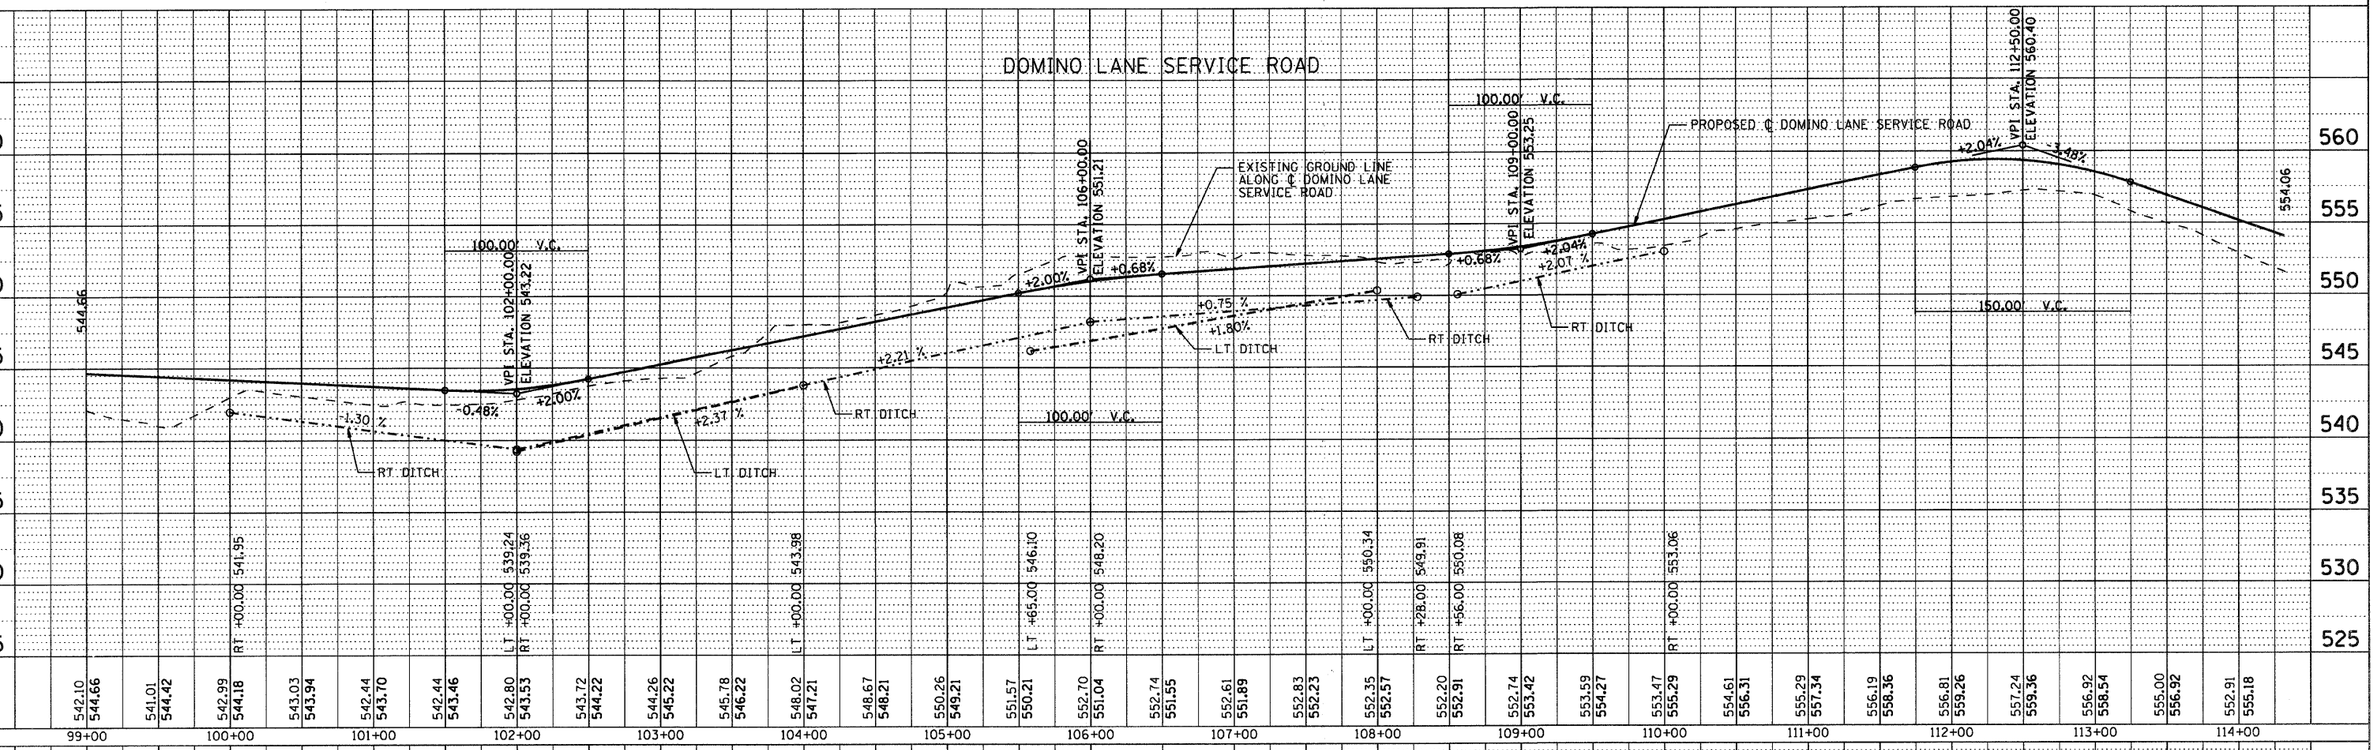

PROFILE
SURVEYED
PLOTTED
DRAWN
NOTE BOOK
NO.
DATE
BY
DOCUMENT CHECKED
RT. OF WAY CHECKED
CADD FILE NAME
STRUCTURE ROTATING SKWD

CONNECTOR BETWEEN RT 67, QUARRY ROAD AND DOMINO LANE SERVICE ROAD

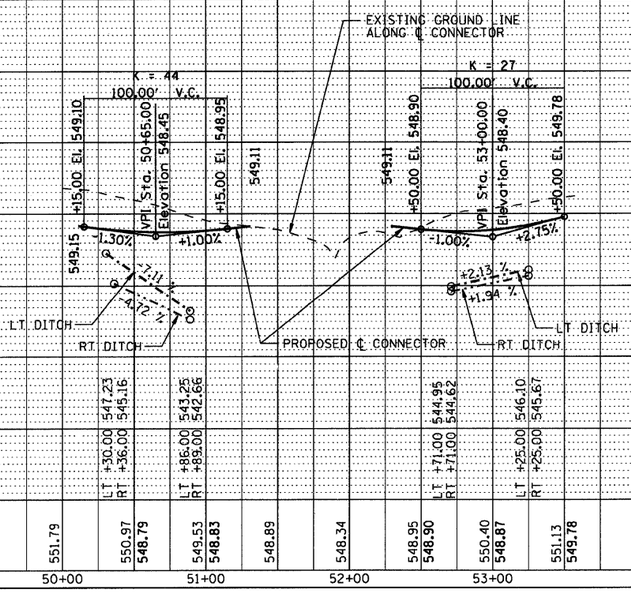
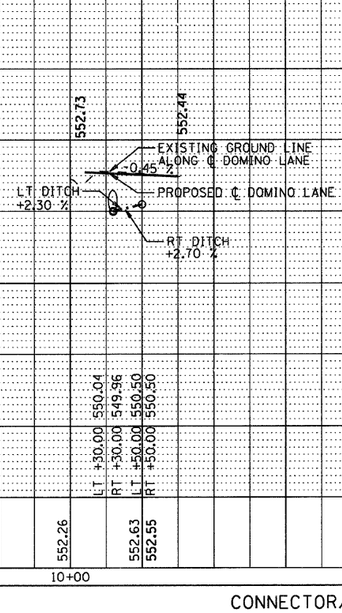
DOMINO LANE