FAP ROUTE	SECTION	COUNTY	TOTAL SHEETS	SHEET NO
310	60-16-1&1B,42-1&1B	MADISON/JERSEY	481	62
STA.	TO STA.			
EXISTING CONDITIONS:				

CONTRACT NO. 76318

PLAN		BY	DATE
SURVEYED			
PLOTTED			
ALIGNMENT CHECKED			
RT. OF WAY CHECKED			
CADD FILE NAME			
NOTE BOOK NO.			

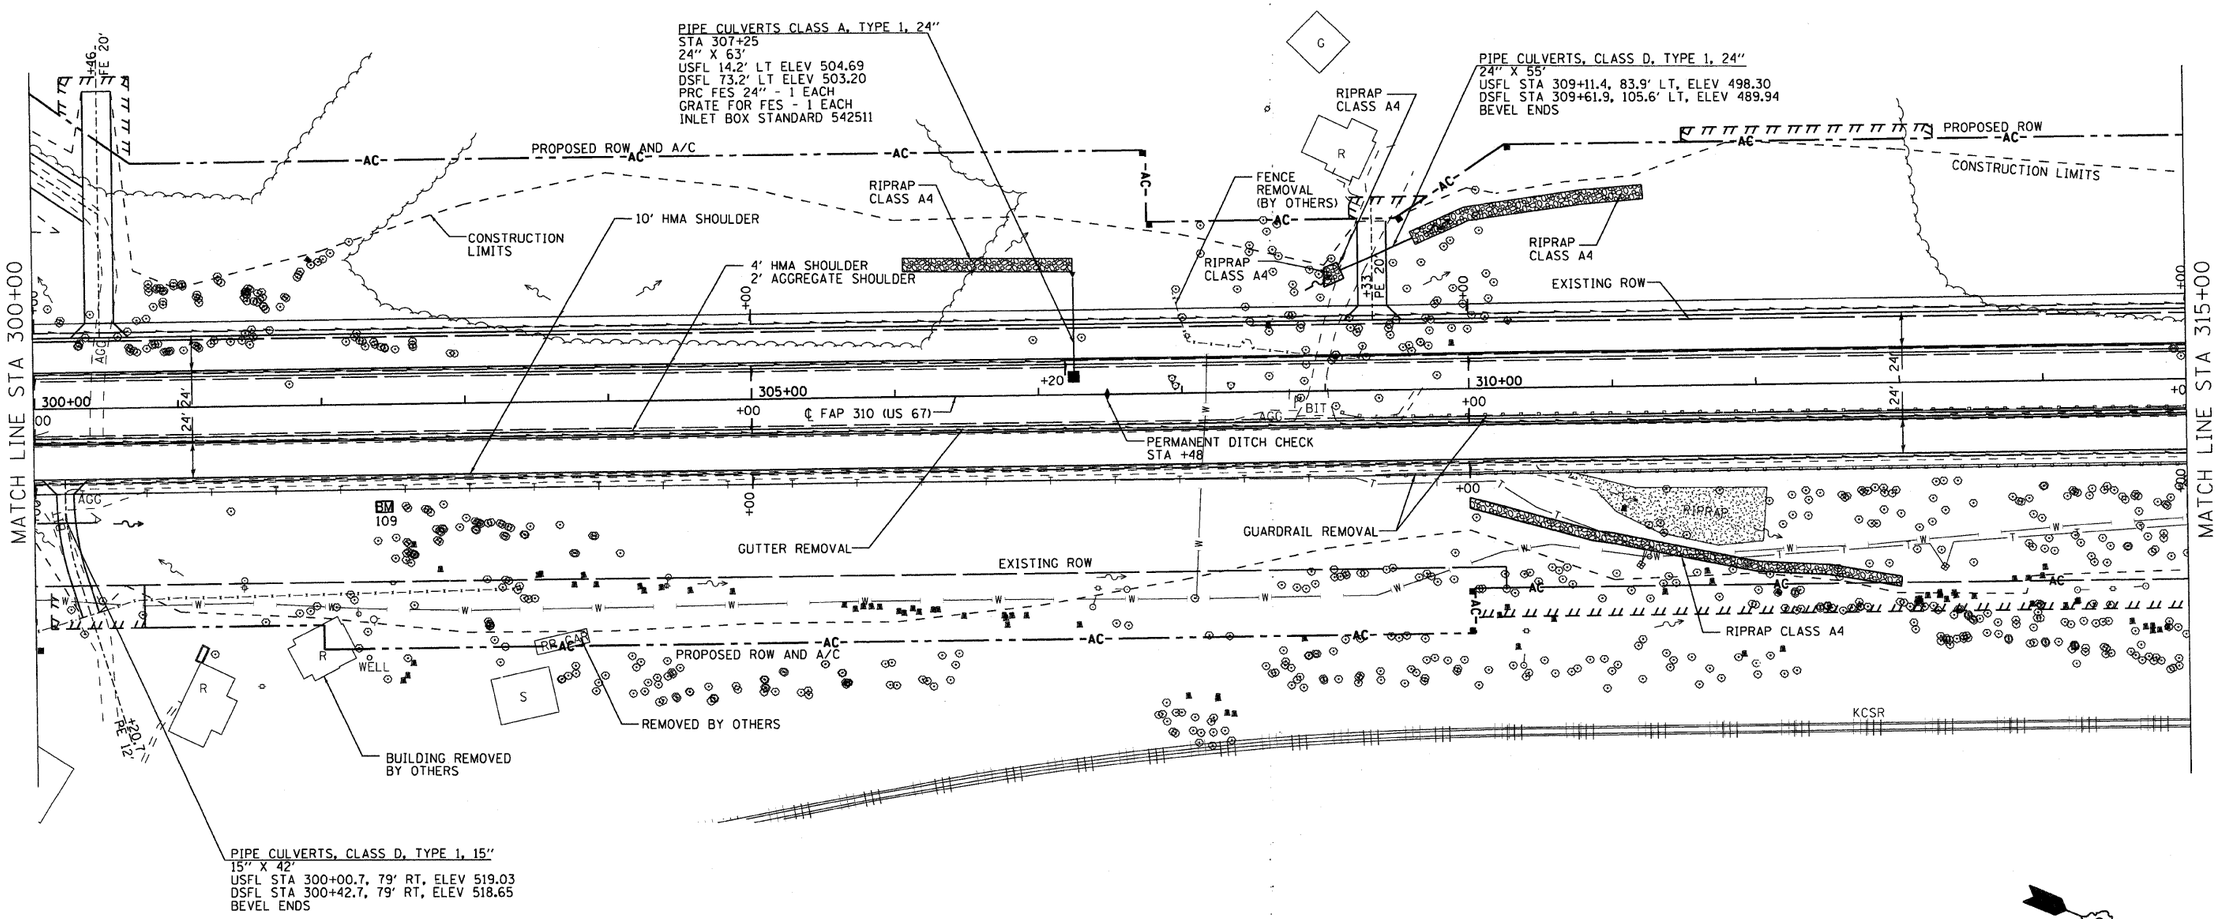

BM 109
1/2" LAG BOLT IN BASE & ON WEST SIDE OF
16" OAK ON THE EAST SIDE OF ILL 267 AT
STA 525+71, 34.5' RT (302+50, 75' RT)
ELEV. 526.43

REVISIONS	
NAME	DATE

ILLINOIS DEPARTMENT OF TRANSPORTATION

ROADWAY PLAN STA 300+00 TO 315+00

FAP ROUTE 310
SECTION 60-16-1&1B,42-1&1B
MADISON/JERSEY COUNTY

DRAWN BY: EMR CHECKED BY: GLF