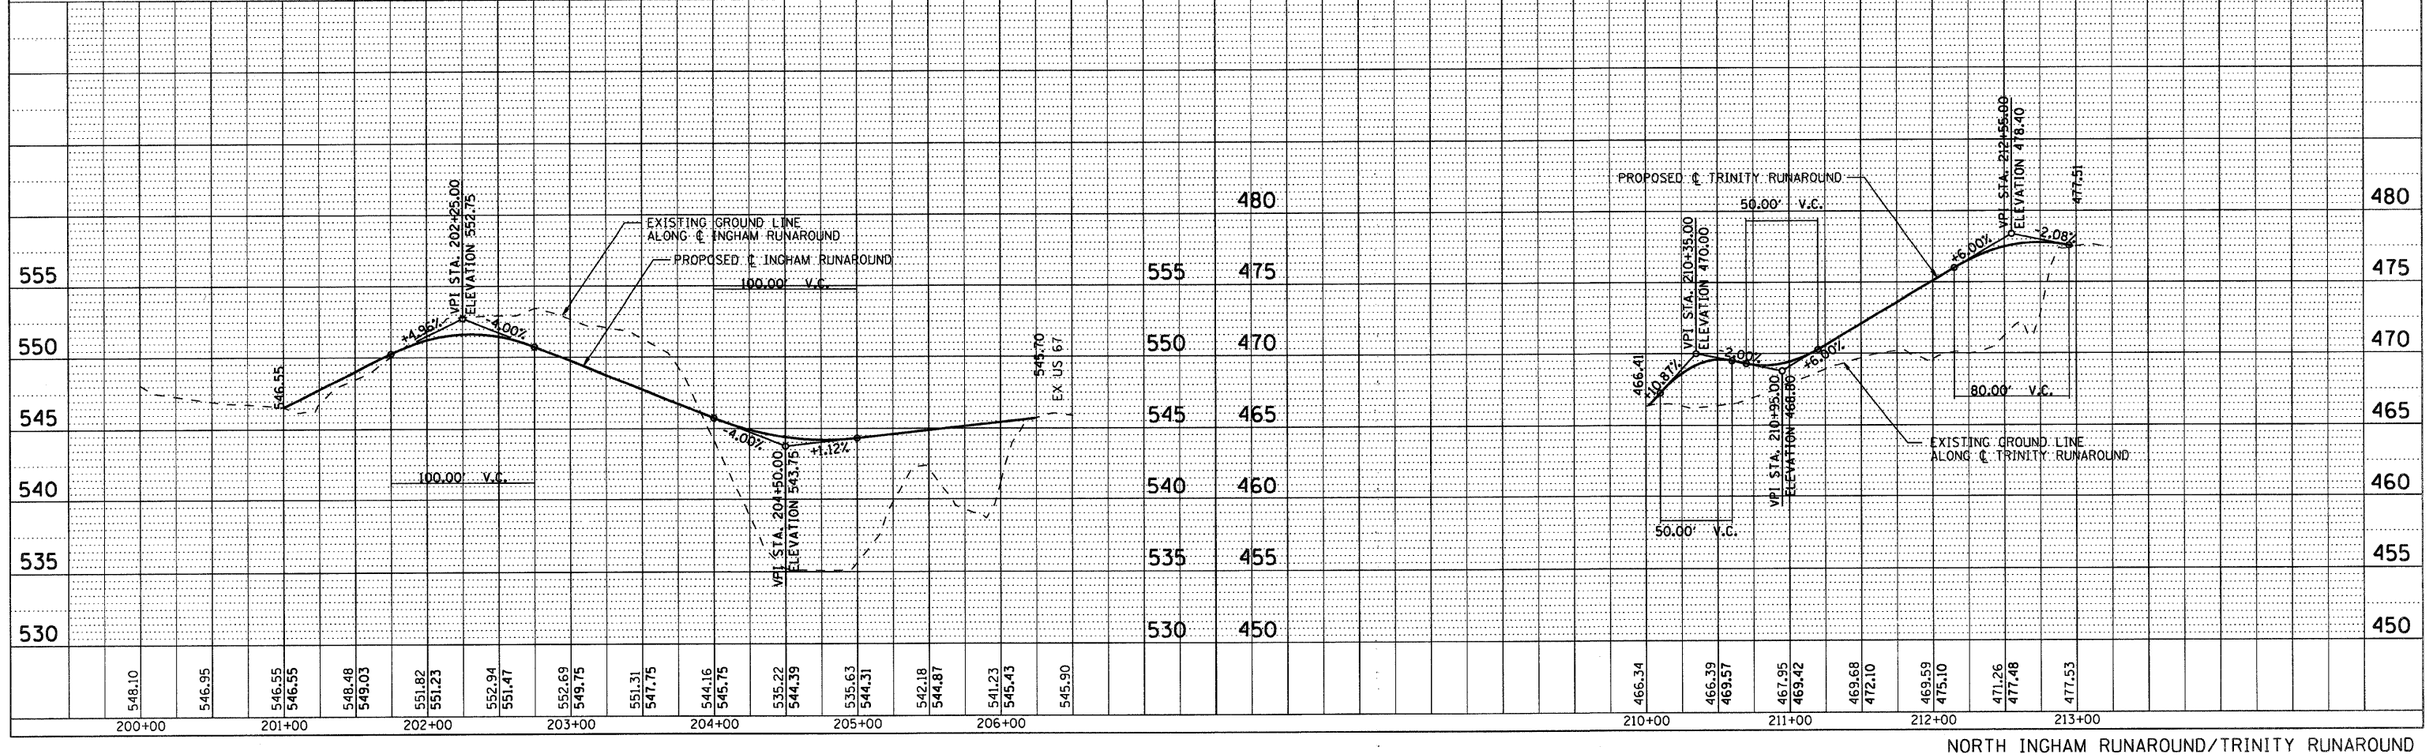

NORTH INGHAM RUNAROUND/TRINITY RUNAROUND

FAP ROUTE	SECTION	COUNTY	TOTAL SHEETS	SHEET NO
310	60-16-1&1B,42-1&1B	MADISON AND JERSEY	481	73
STA 170+00		TO STA 175+50		

EXISTING CONDITIONS:

CONTRACT NO. 76318

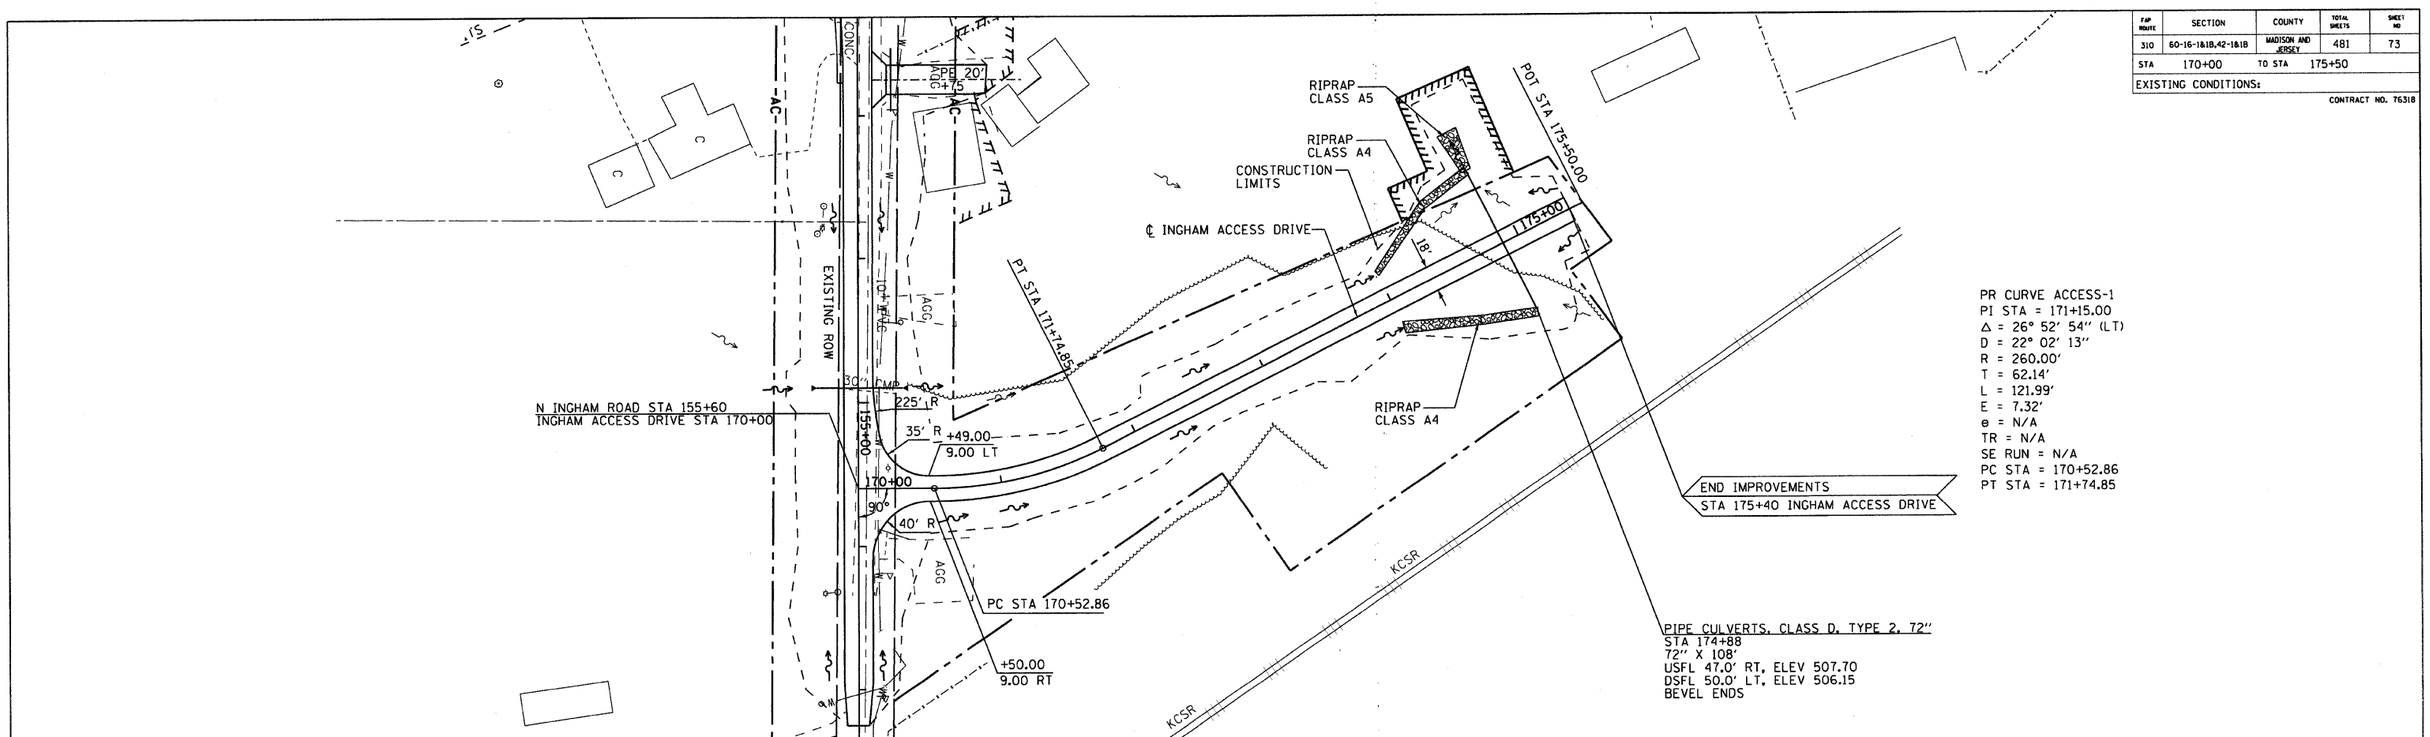

PR CURVE ACCESS-1
PI STA = 171+15.00
Δ = 26° 52' 54" (LT)
D = 22° 02' 13"
R = 260.00'
T = 62.14'
L = 121.99'
E = 7.32'
e = N/A
TR = N/A
SE RUN = N/A
PC STA = 170+52.86
PT STA = 171+74.85

PROFILE
NOTE BOOK NO.
SURVEYED
PLOTTED
GRADES CHECKED
B.M. NOTED
STRUCTURE NOTATNS CHKD
BY
DATE

PLAN
NOTE BOOK NO.
SURVEYED
PLOTTED
ALIGNMENT CHECKED
RT. OF WAY CHECKED
CADD FILE NAME
BY
DATE