FAP ROUTE	SECTION	COUNTY	TOTAL SHEETS	SHEET NO
310	60-16-1&1B,42-1&1B	MADISON AND JERSEY	481	82
STA	TO STA			
EXISTING CONDITIONS:				

CONTRACT NO. 76318

PLAN	SURVEYED	BY	DATE
	PLOTTED		
	ALIGNMENT CHECKED		
NOTE BOOK	R/W CHECKED		
NO.	CADD FILE NAME		

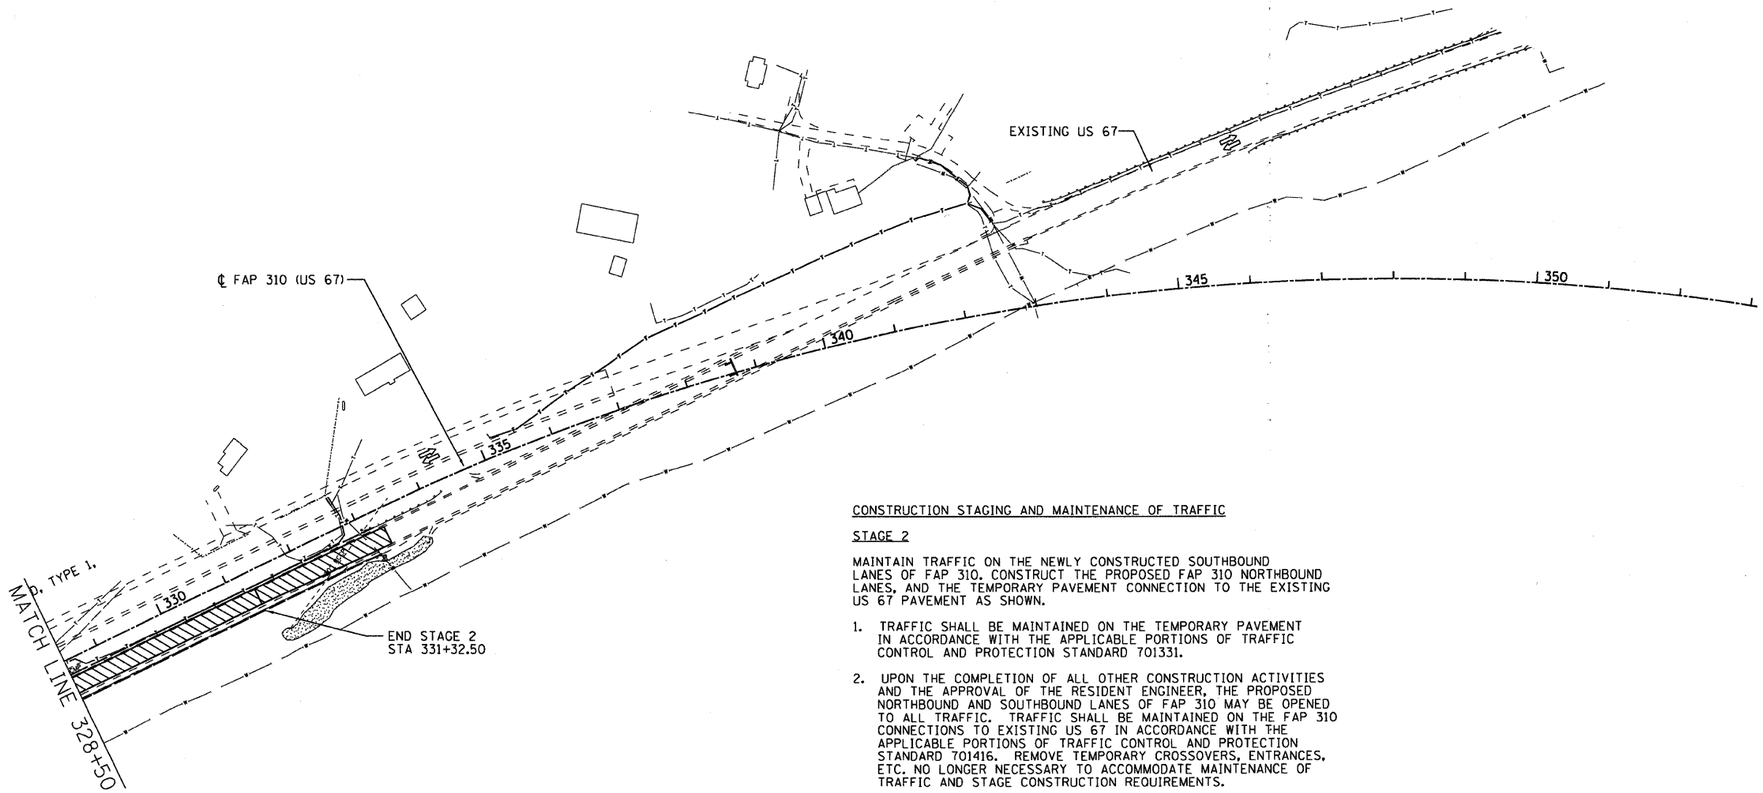

CONSTRUCTION STAGING AND MAINTENANCE OF TRAFFIC

STAGE 2

MAINTAIN TRAFFIC ON THE NEWLY CONSTRUCTED SOUTHBOUND LANES OF FAP 310. CONSTRUCT THE PROPOSED FAP 310 NORTHBOUND LANES, AND THE TEMPORARY PAVEMENT CONNECTION TO THE EXISTING US 67 PAVEMENT AS SHOWN.

1. TRAFFIC SHALL BE MAINTAINED ON THE TEMPORARY PAVEMENT IN ACCORDANCE WITH THE APPLICABLE PORTIONS OF TRAFFIC CONTROL AND PROTECTION STANDARD 701331.

2. UPON THE COMPLETION OF ALL OTHER CONSTRUCTION ACTIVITIES AND THE APPROVAL OF THE RESIDENT ENGINEER, THE PROPOSED NORTHBOUND AND SOUTHBOUND LANES OF FAP 310 MAY BE OPENED TO ALL TRAFFIC. TRAFFIC SHALL BE MAINTAINED ON THE FAP 310 CONNECTIONS TO EXISTING US 67 IN ACCORDANCE WITH THE APPLICABLE PORTIONS OF TRAFFIC CONTROL AND PROTECTION STANDARD 701416. REMOVE TEMPORARY CROSSOVERS, ENTRANCES, ETC. NO LONGER NECESSARY TO ACCOMMODATE MAINTENANCE OF TRAFFIC AND STAGE CONSTRUCTION REQUIREMENTS.

LEGEND

- TEMPORARY PAVEMENT
- WORK ZONE STAGE 2A
- DIRECTION OF TRAFFIC
- TYPE III BARRICADES

N

50' 0 50' 100'

REVISIONS	
NAME	DATE

ILLINOIS DEPARTMENT OF TRANSPORTATION

MAINTENANCE OF TRAFFIC

STAGE 2

FAP ROUTE 310
SECTION 60-16-1&1B,42-1&1B
MADISON AND JERSEY COUNTY

DESIGNED BY: WTS
CHECKED BY: GLF
DRAWN BY: EMR
CHECKED BY: WTS