ROUTE	SECTION	COUNTY	SHEETS	NO.
310	60-16-1, 42-1	JERSEY	481	203
STA.		TO STA.		
FED. ROAD DIST. NO.	ILLINOIS	FED. AID PROJECT		

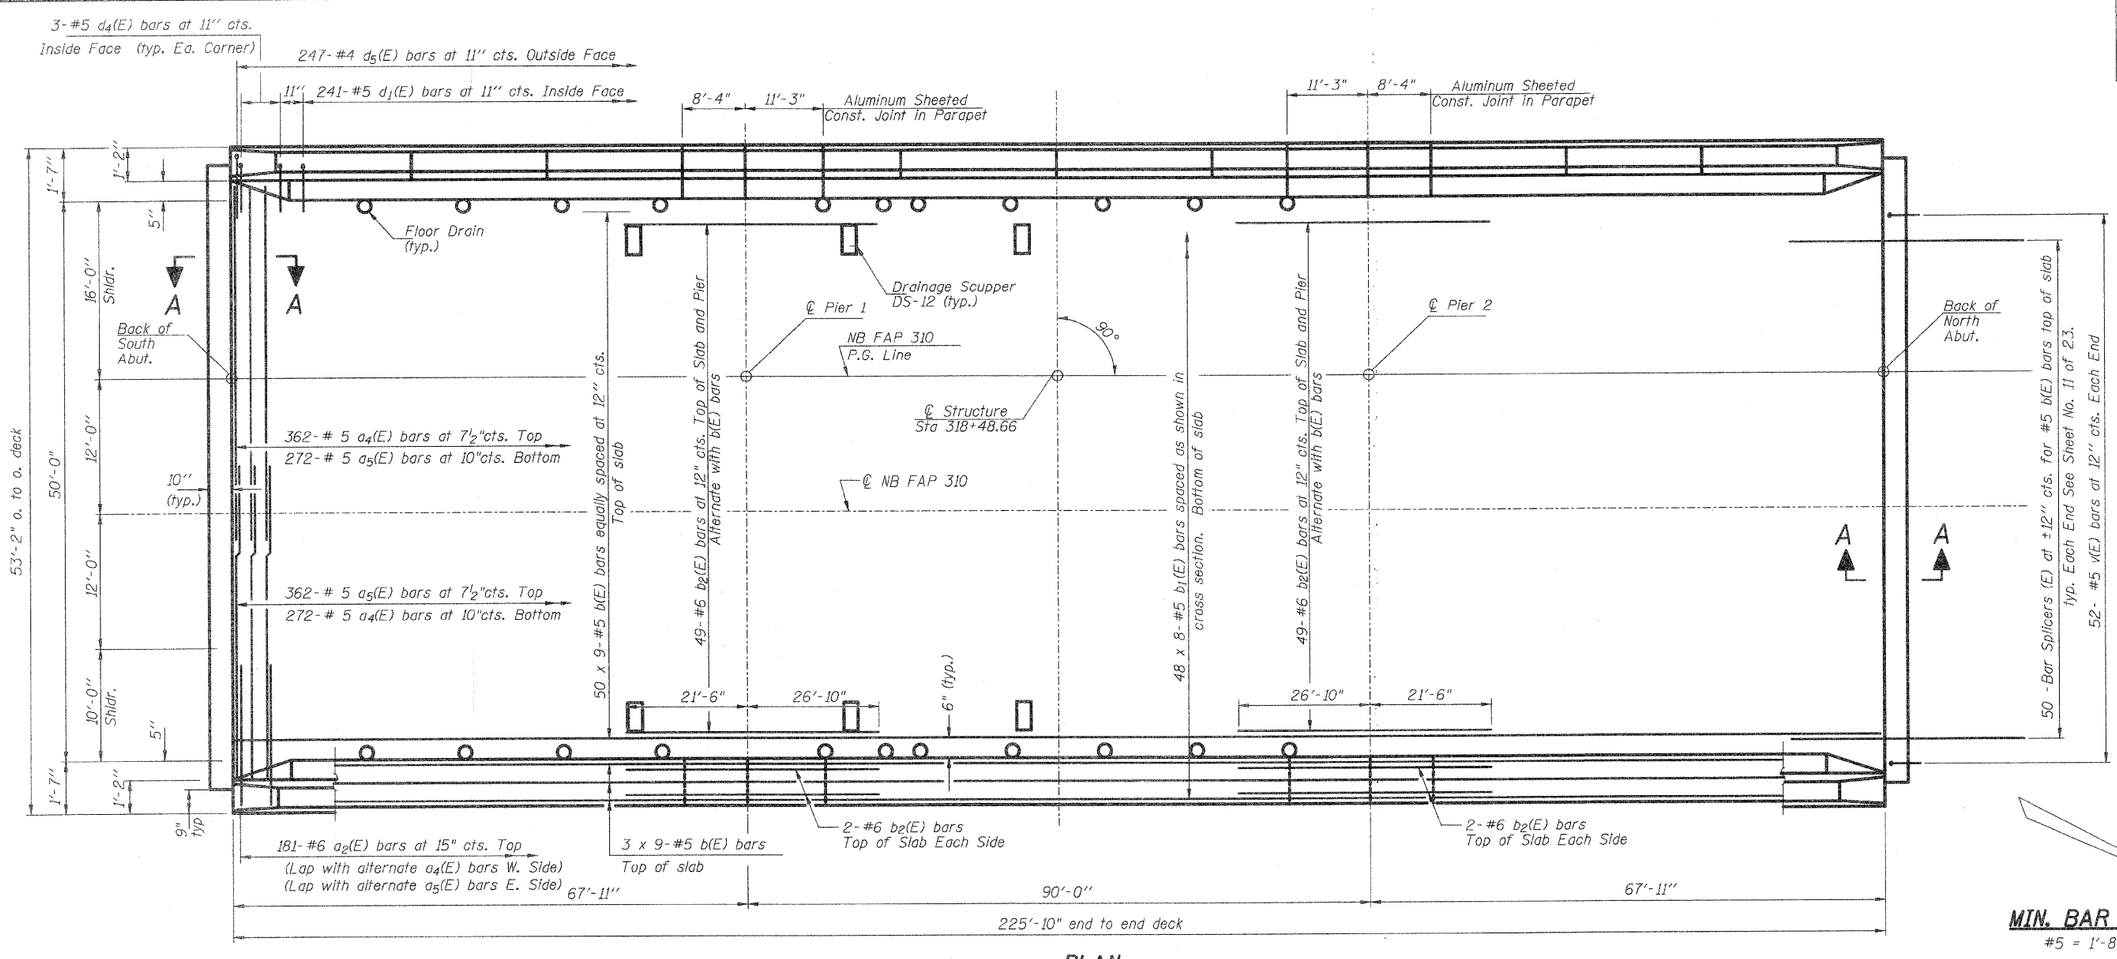

PLAN

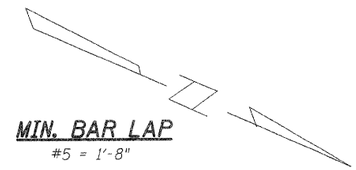

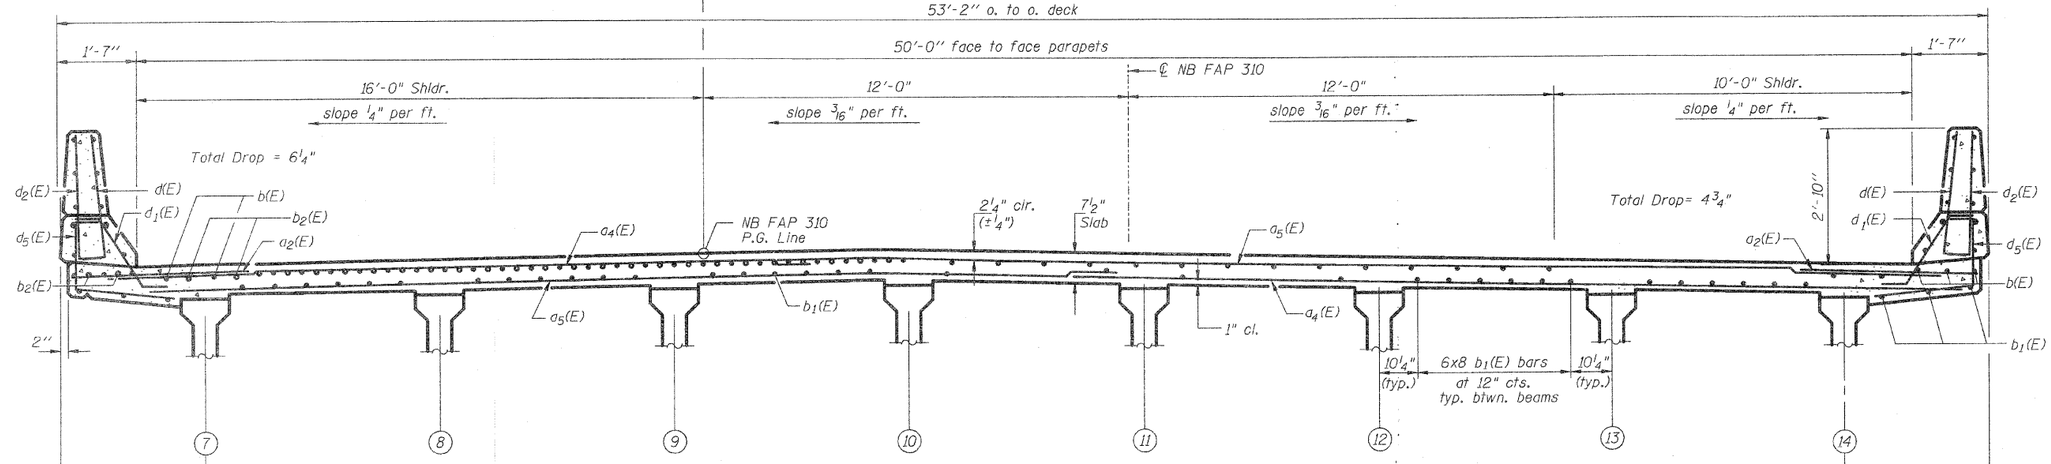

NEAR PIER — CROSS SECTION (Looking North) — NEAR MIDSPAN

Notes:
See sheet 20 of 35 for superstructure details and Bill of Material.
Bars indicated thus 20 x 3-#5 etc. indicates 20 lines of bars with 3 lengths per line.
All edges shall have ¾" chamfer except as noted.
For sections A-A see Sheet 21 of 35.
See sheet 1 of 35 for floor drains and drainage scuppers exact locations.
See Sheets 20 and 21 of 35 for floor drains and drainage scuppers details.

DESIGNED	R.K.M.
CHECKED	M.E.B.
DRAWN	P.W.S.
CHECKED	M.E.B.-R.K.M.

SUPERSTRUCTURE NORTHBOUND LANES FAP-310 SECTION 60-16-1, 42-1 JERSEY COUNTY STATION 318+48.66 STRUCTURE NO. 042-0027 (N.B.)

HURST - ROSCHE ENGINEERS, INC.
601 NORTH BRUNS LANE
SPRINGFIELD, IL 62702
(217)-787-1199
FAX (217)-793-1199