F.A. RTE.	SECTION	COUNTY	TOTAL SHEETS	SHEET NO.
310	60-16-1&1B, 42-1&1B	MADISON/ JERSEY	481	244
STA.	TO STA.			
FED. ROAD DIST. NO.	ILLINOIS	FED. AID PROJECT		

FINAL SURVEY NOTE BOOK NO.
SURVEYED BY
PLOTTED DATE
TYPED DATE
AREAS
AREAS CHECKED
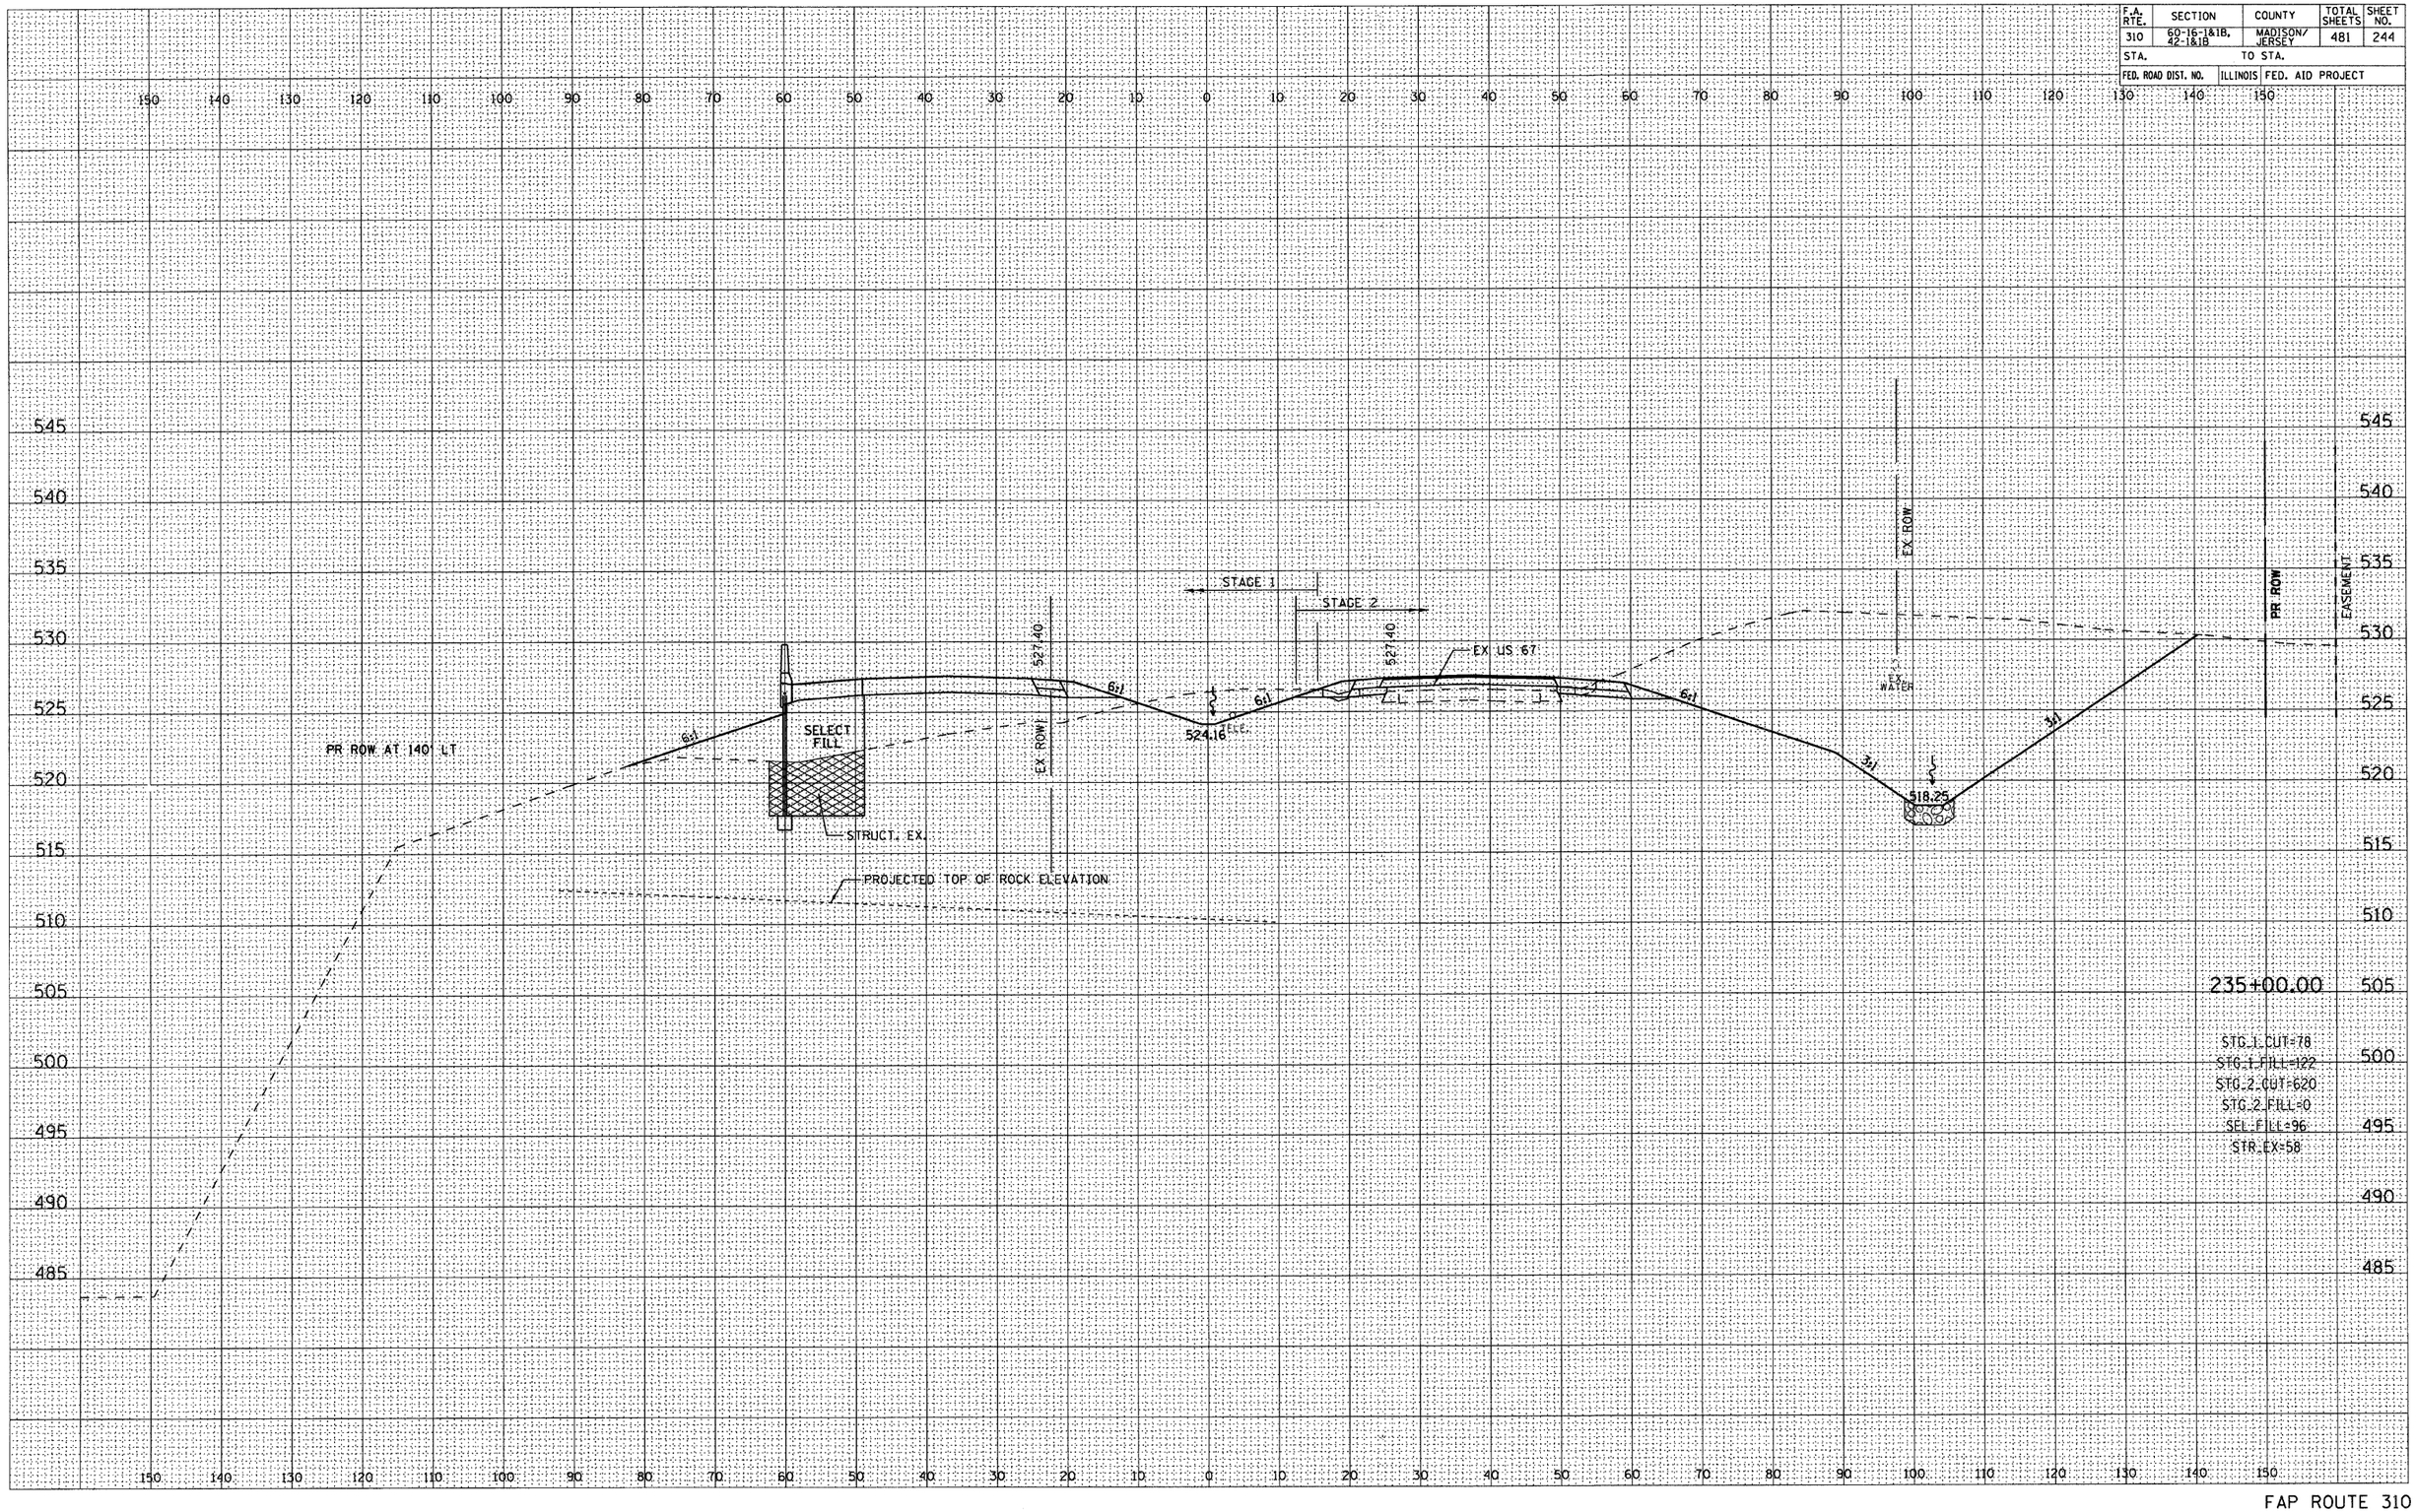
ORIGINAL SURVEY NOTE BOOK NO.
SURVEYED BY
PLOTTED DATE
TYPED DATE
AREAS
AREAS CHECKED