F.A. RTE.	SECTION	COUNTY	TOTAL SHEETS	SHEET NO.
310	60-15-1&1B, 42-1&1B	MADISON AND JERSEY	481	446
STA.	TO STA.			
FED. ROAD DIST. NO.	ILLINOIS	FED. AID PROJECT		

FINAL SURVEY
NOTE BOOK
NO.
SURVEYED
PLOTTED
ITEMS ADDED
AREAS
AREAS CHECKED
BY
DATE

ORIGINAL SURVEY
NOTE BOOK
NO.
SURVEYED
PLOTTED
ITEMS ADDED
AREAS
AREAS CHECKED
BY
DATE

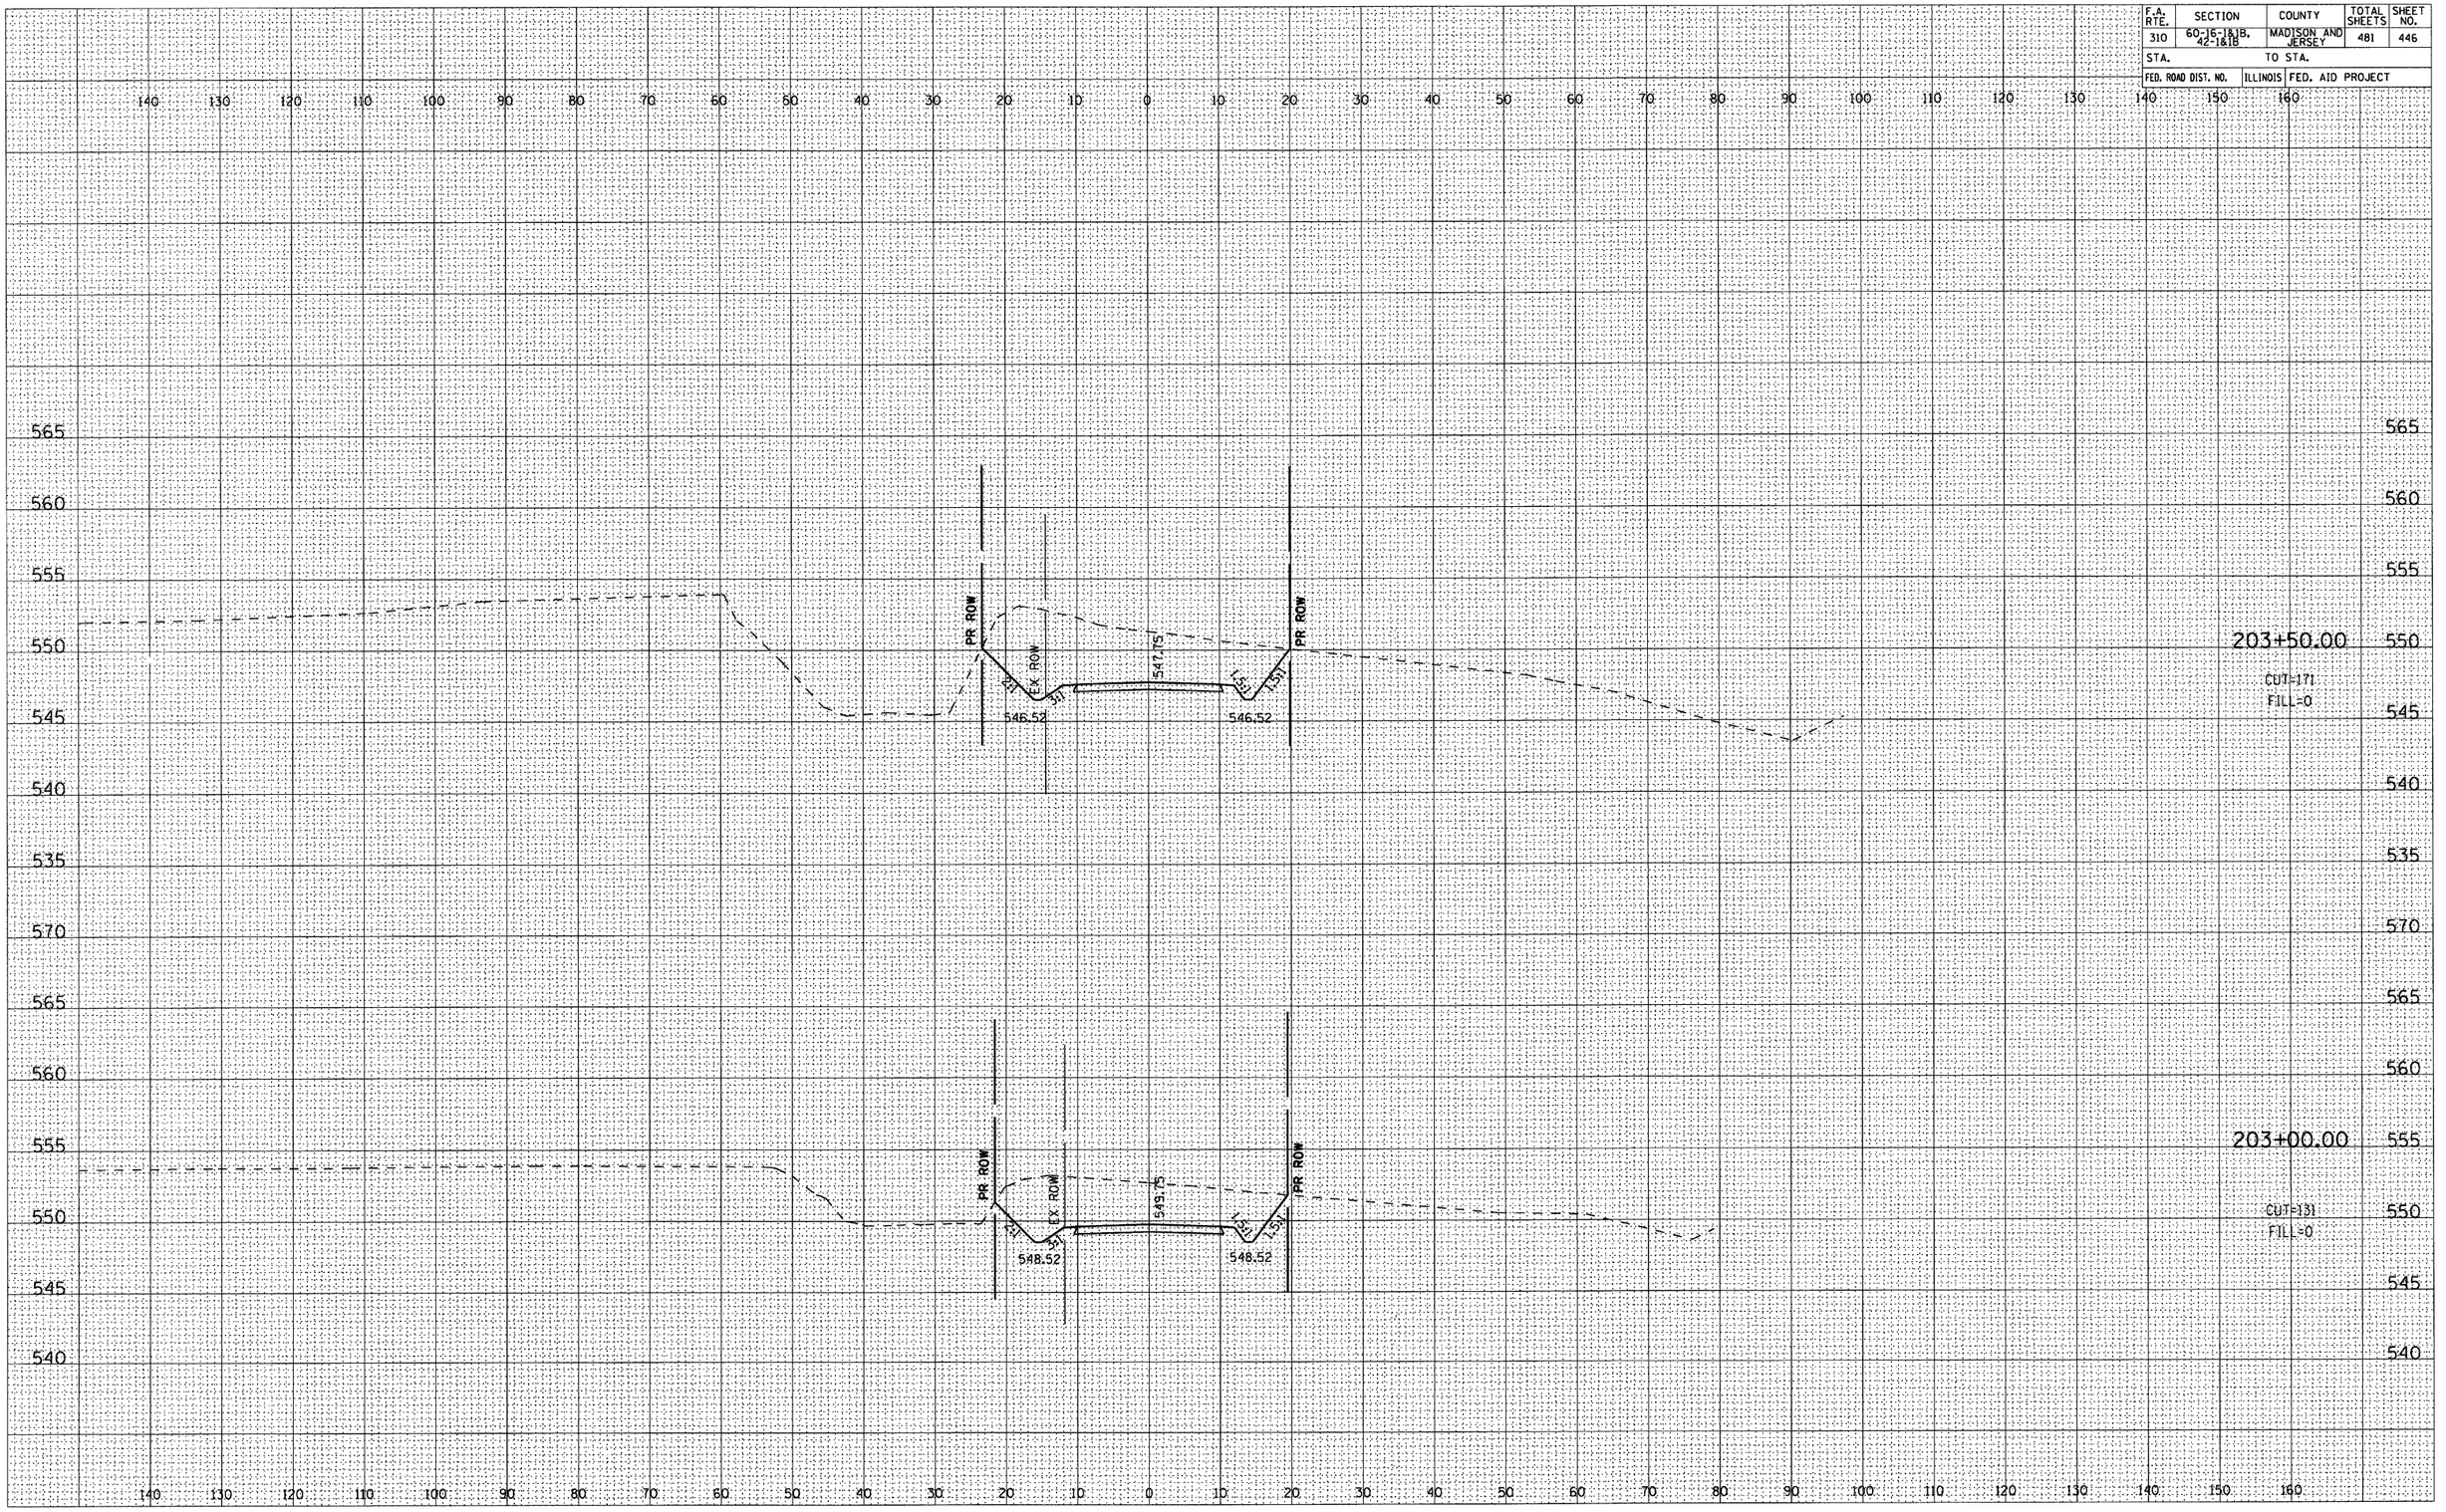

INGHAM RUNAROUND