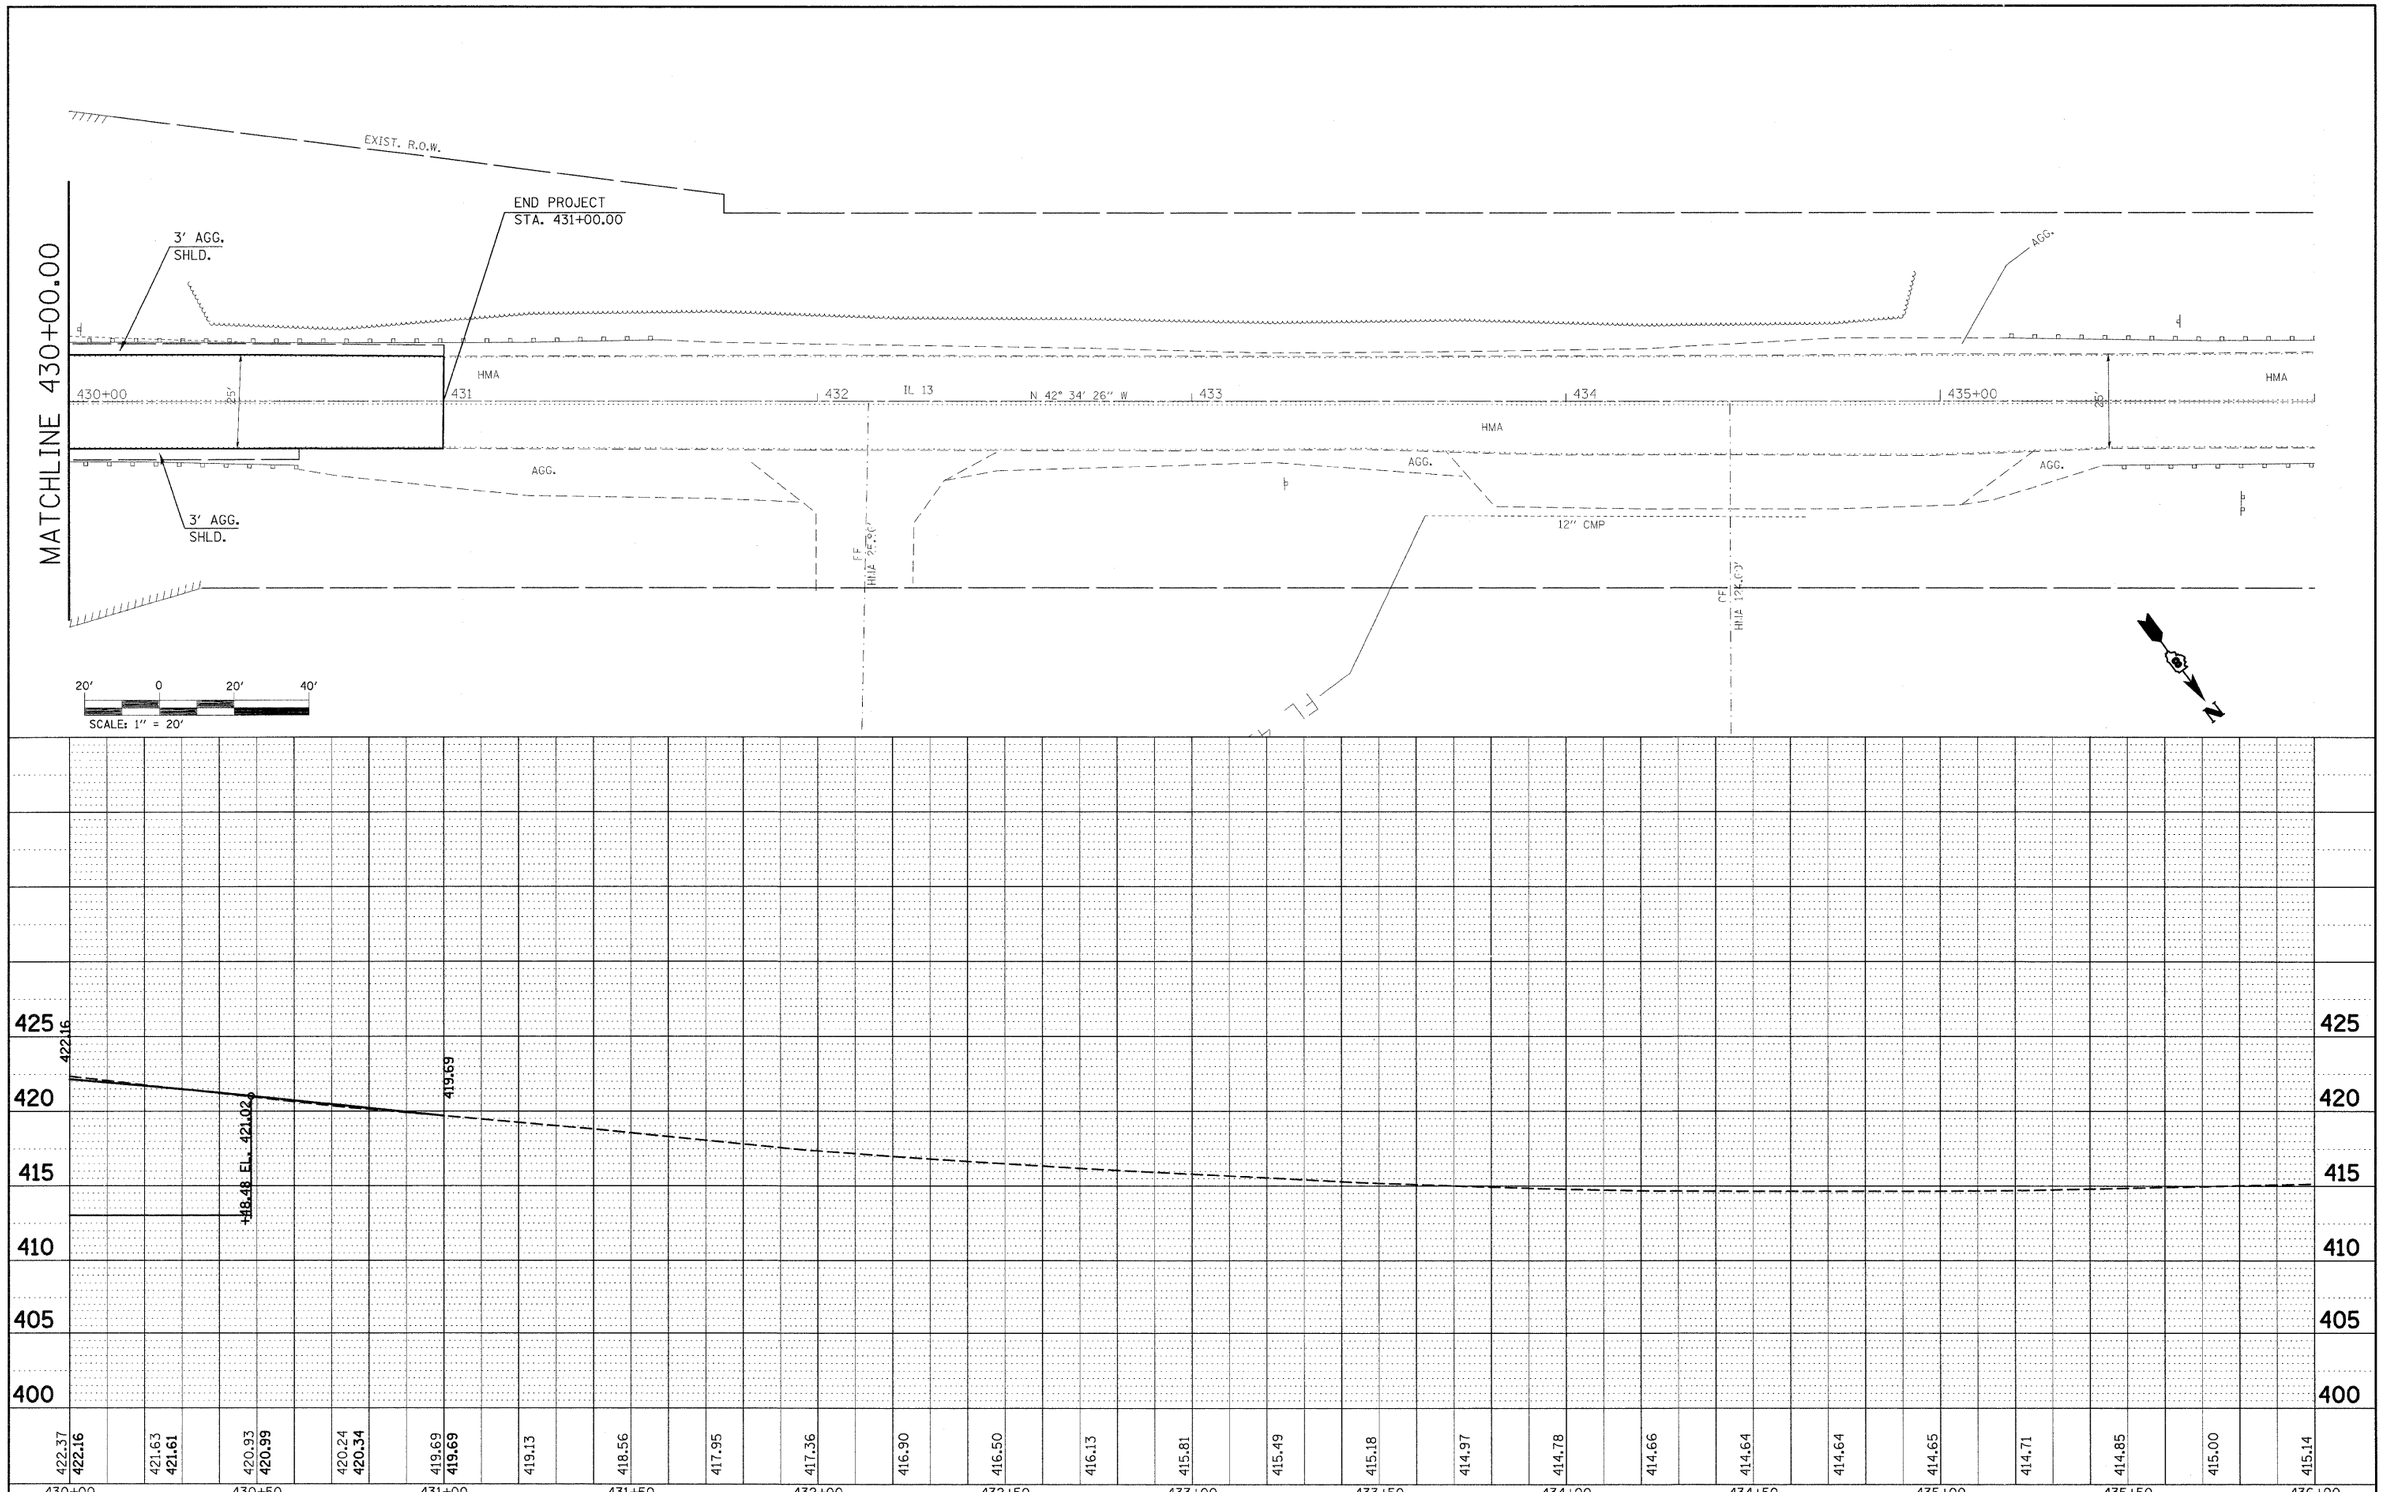

PLAN
NOTE BOOK NO.
SURVEYED
PLOTTED
ALIGNMENT CHECKED
RT. OF WAY CHECKED
CADD FILE NAME
BY
DATE

PROFILE
NOTE BOOK
SURVEYED
PLOTTED
GRADES CHECKED
B.M. NOTED
STRUCTURE NOTATNS CHKD
BY
DATE

FILE NAME = c:\pw_work\PWIDOT\GELINH\d0146285\d876d18-sht-plnprf.dgn	USER NAME = gelinh	DESIGNED - ___	REVISED - ___ ___
		DRAWN - ___	REVISED - ___ ___
	PLOT SCALE = 20.0000 ' / IN.	CHECKED - ___	REVISED - ___ ___
	PLOT DATE = 3/12/2010	DATE - _____	REVISED - ___ ___

STATE OF ILLINOIS
DEPARTMENT OF TRANSPORTATION

PLAN AND PROFILE

SCALE: 1" = 20' | SHEET NO. 2 OF 2 SHEETS | STA. 430+00.00 TO STA. 436+00.00

F.A.P. RTE.	SECTION	COUNTY	TOTAL SHEETS	SHEET NO.
592	121-1RS-2	ST CLAIR	13	8

CONTRACT NO. 76D18

ILLINOIS FED. AID PROJECT