85495

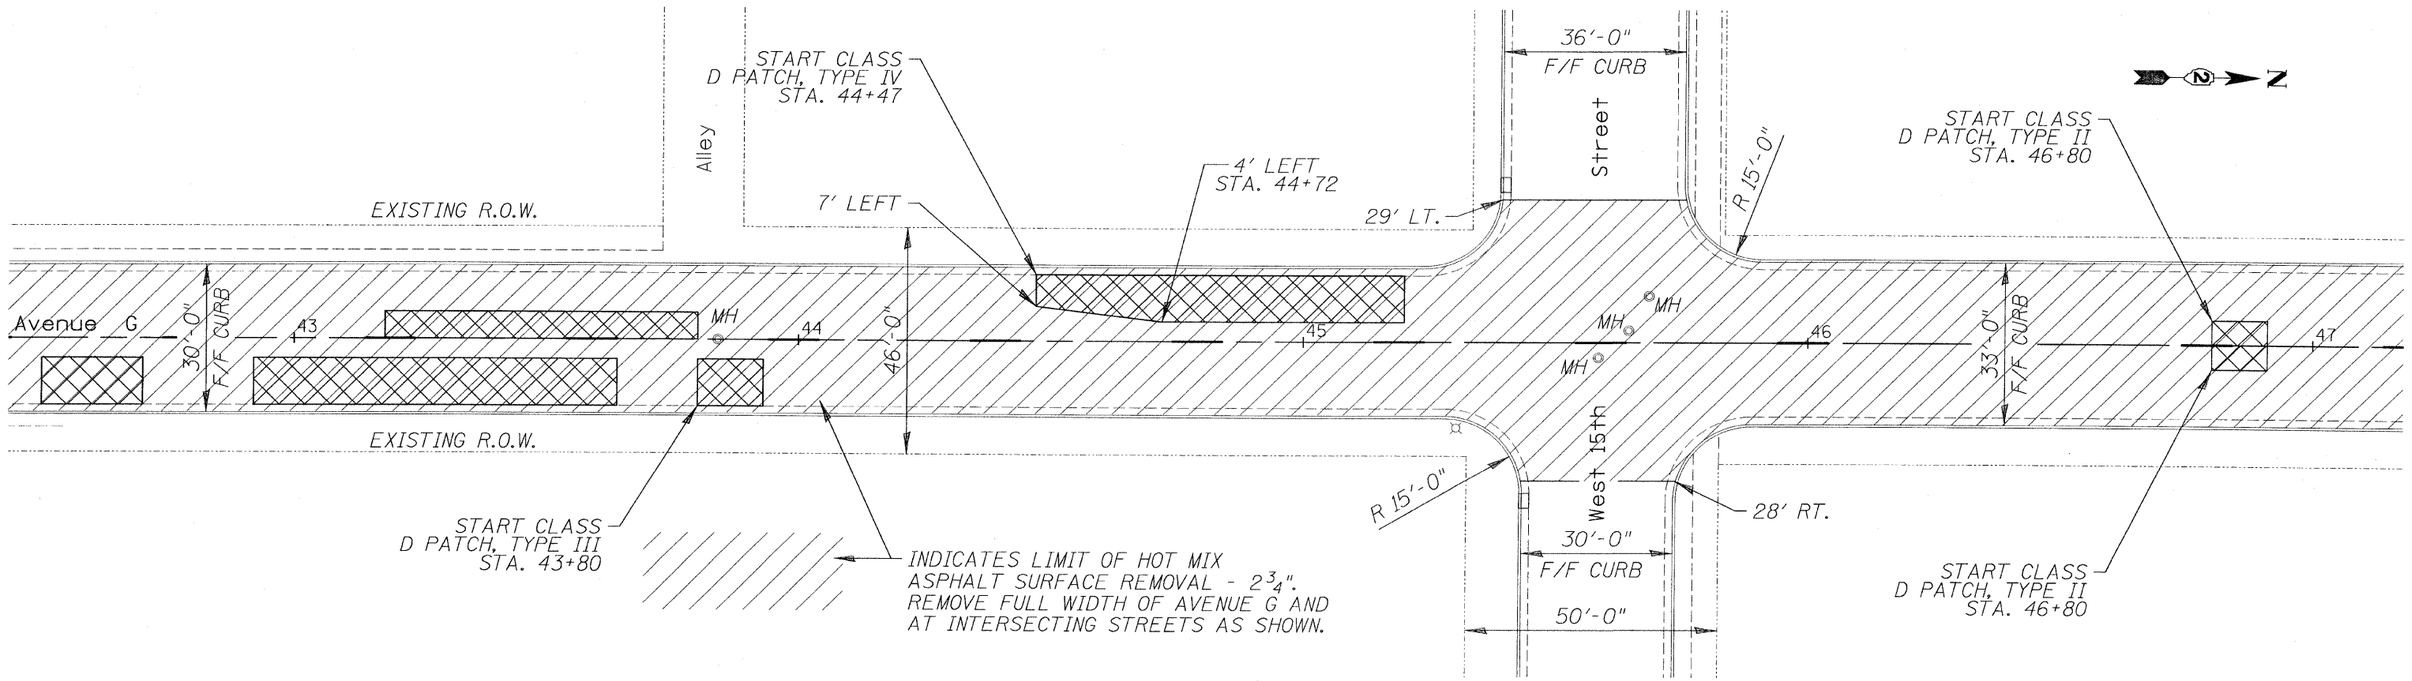

CALL J.U.L.I.E. TOLL FREE 800-892-0123

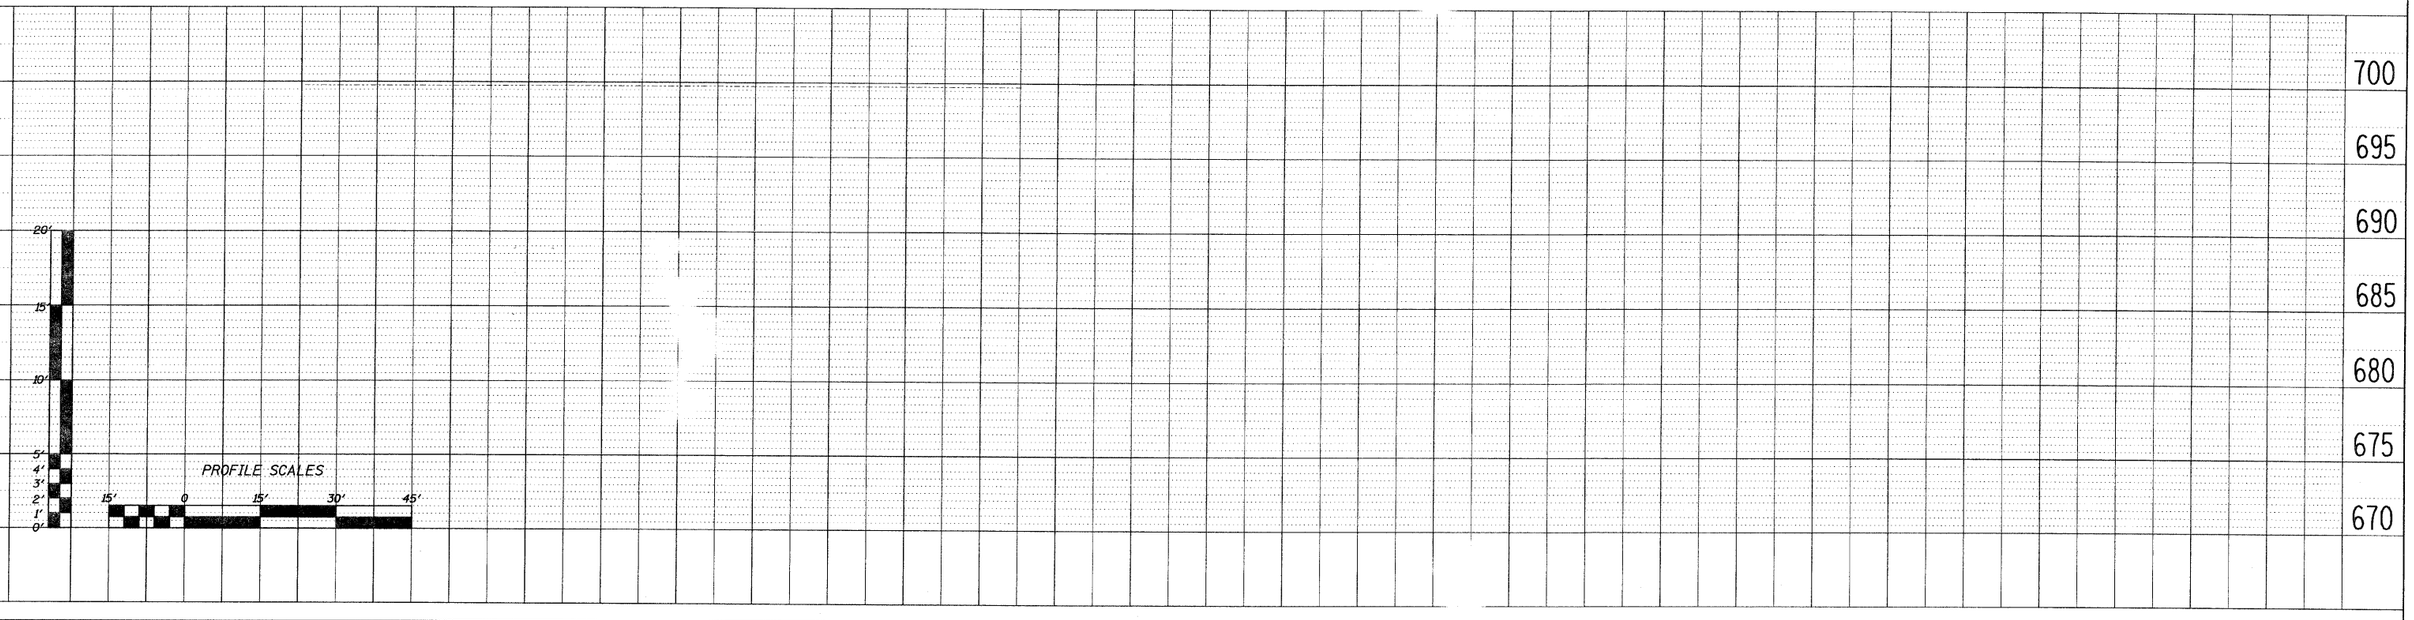

FILE NAME = L:\Jobs\2009\009\1838FP\Ave.G.Sterling\Ave G Layout 10.28.09.dgn

WILLETT, HOFMANN & ASSOCIATES, INC.
CONSULTING ENGINEERS
809 East Second Street Dixon, IL 61021
Phone 815.284.3361 Fax 815.284.3385
Design Firm #184-005918
www.willetthofmann.com

DESIGNED - BDF	REVISED -	
DRAWN - JDH	REVISED -	
CHECKED - BDF	REVISED -	
DATE -	REVISED -	

CITY OF STERLING, ILLINOIS
AVENUE G – 5TH STREET TO LE FEVRE RD.

AVENUE G PLAN & PROFILE

SCALE: | SHEET NO. 16 OF 31 SHEETS

F.A. RTE.	SECTION	COUNTY	TOTAL SHEETS	SHEET NO.
	09-00147-00-RS	WHITESIDE	31	16
		CONTRACT NO. 85495		
FED. ROAD DIST. NO. _	ILLINOIS	FED. AID PROJECT		