85495

TYPICAL PAVEMENT MARKINGS

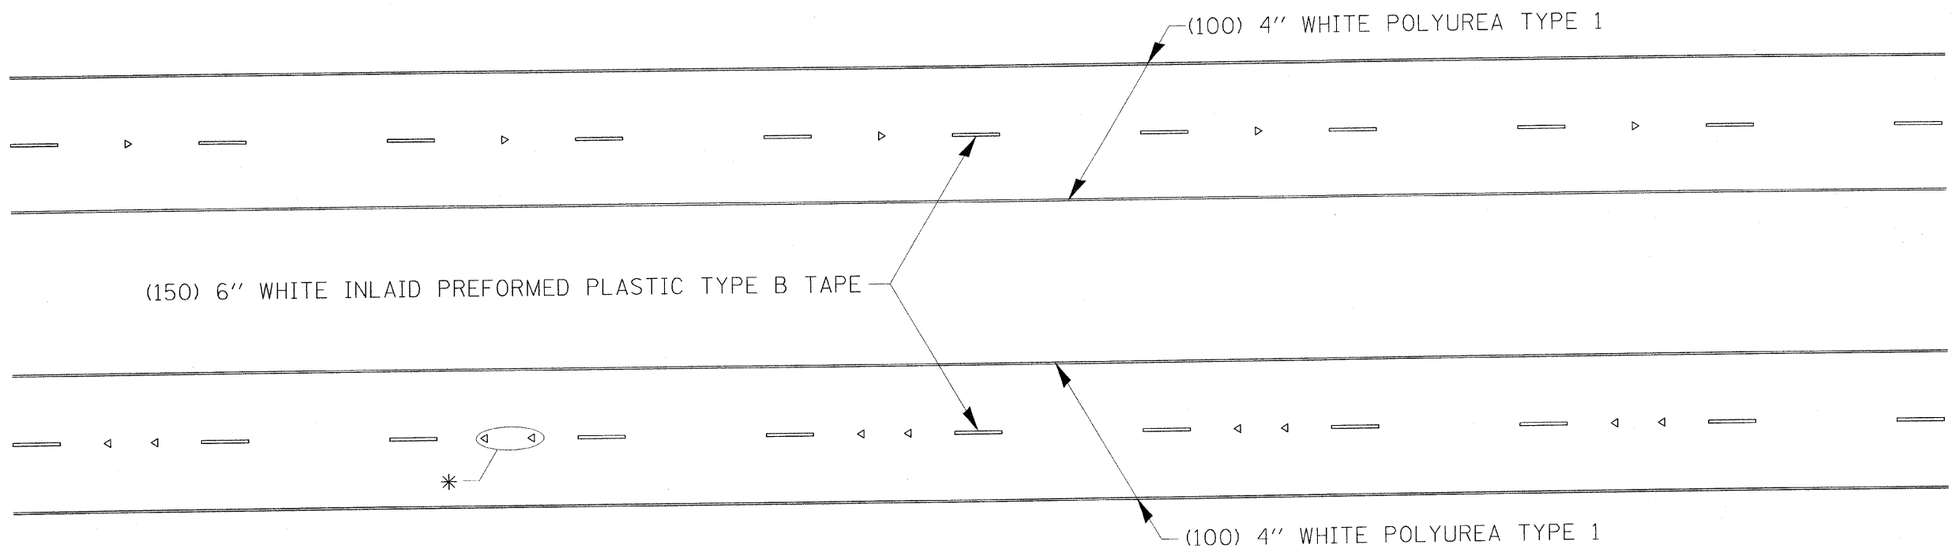

* SEE HIGHWAY STANDARD 781001 FOR SPACING DETAILS.
USE DOUBLE MARKERS WHEN ADT ≥ 25,000.

MULTI-LANE / DIVIDED

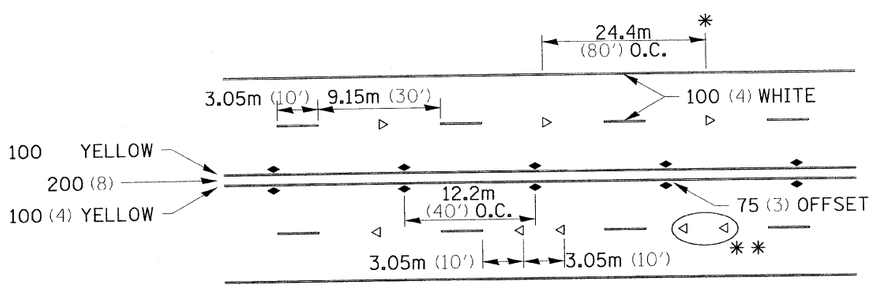

SYMBOLS

* REDUCE TO 12.2m (40') O.C. ON CURVES WHERE ADVISORY SPEEDS ARE 15Km/H (10MPH) LOWER THAN POSTED SPEEDS.

** USE DOUBLE MARKERS WHEN ADT ≥ 25,000

MULTI-LANE / UNDIVIDED

TYPICAL PAVEMENT MARKING FOR TWO LANE SECTION – NO PASSING ZONES

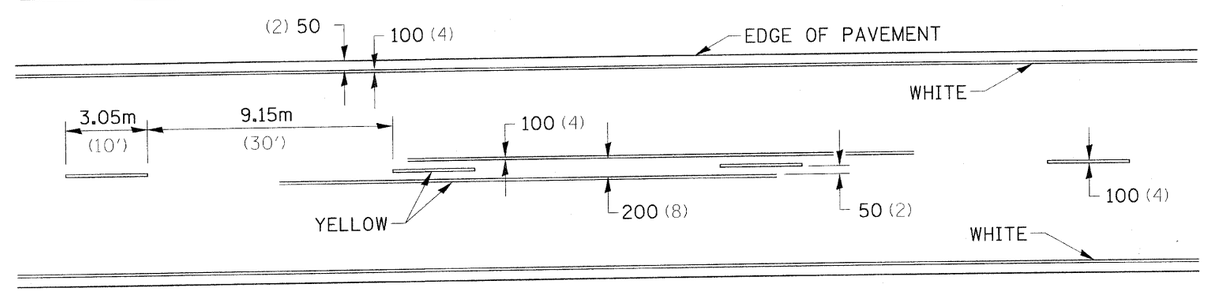

WILLETT, HOFMANN & ASSOCIATES, INC.
CONSULTING ENGINEERS
809 East Second Street Dixon, IL 61021
Phone 815.284.3381 Fax 815.284.3385
Design Firm # 184-00918
www.willetthofmann.com

DESIGNED	- BDF	REVISED	-
DRAWN	- JDH	REVISED	-
CHECKED	- BDF	REVISED	-
DATE	- 10/30/2009	REVISED	-

CITY OF STERLING, ILLINOIS
AVENUE G AND 16TH AVENUE

TYPICAL PAVEMENT MARKINGS, DS41.1

SCALE: | SHEET NO. 30 OF 31 SHEETS

F.A. RTE.	SECTION	COUNTY	TOTAL SHEETS	SHEET NO.
	09-00147-00-RS	WHITESIDE	31	30
		CONTRACT NO. 85495		

FED. ROAD DIST. NO. _ | ILLINOIS | FED. AID PROJECT

FILE NAME = L:\Jobs\2009\D09\1036F09_Sterling\16th Ave final layout 10.28.09.dgn