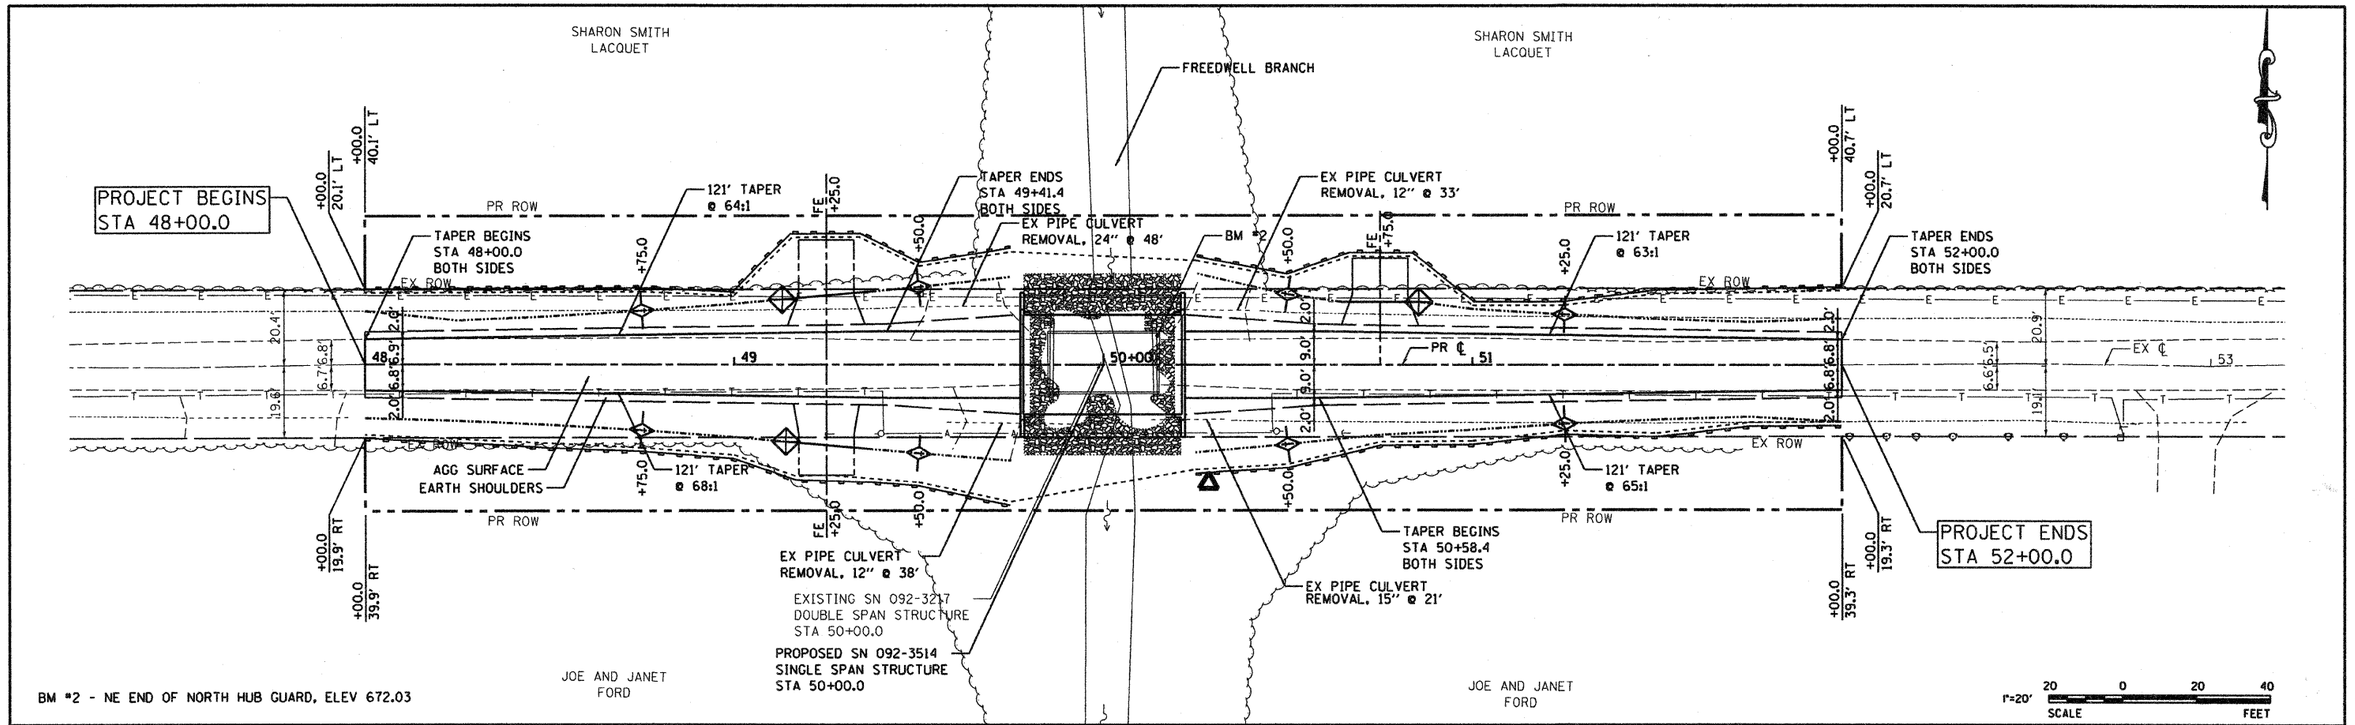

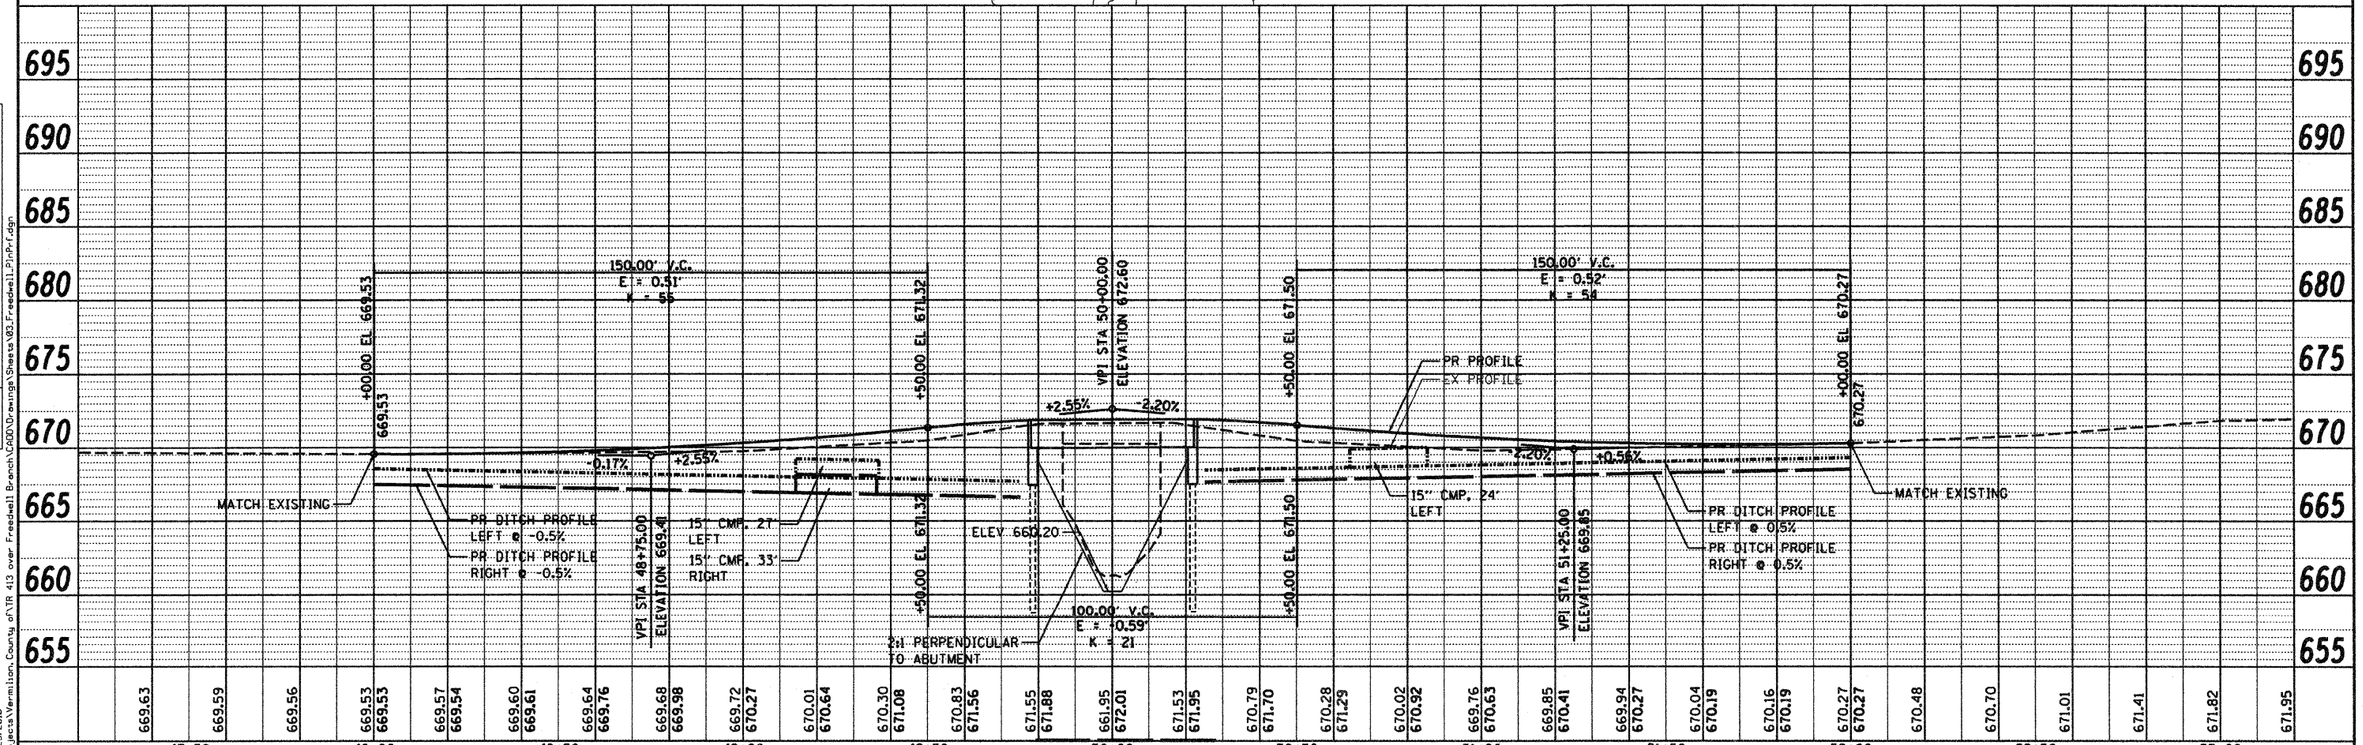

USER NAME = #USER#	DESIGNED - JEH	REVISED -	
	DRAWN - JEH	REVISED -	
PLOT SCALE = 20.0000 ' / IN.	CHECKED - ADG	REVISED -	
PLOT DATE = 2/23/2010	DATE - 02-22-2010	REVISED -	

ESI CONSULTANTS, LTD
Excellence, Service, Integrity

STATE OF ILLINOIS
DEPARTMENT OF TRANSPORTATION

PLAN AND PROFILE
TR 413 OVER FREEDWELL BRANCH

SCALE: 1"=20' | SHEET NO. 1 OF 1 SHEETS | STA. 48+00.0 TO STA. 52+00.0

F.A. RTE.	SECTION	COUNTY	TOTAL SHEETS	SHEET NO.
----	08-09121-00-BR	VERMILION	14	3
		CONTRACT NO. 91431		
	ILLINOIS FED. AID PROJECT			

PLAN: SURVEYED | PLOTTED | GRADES CHECKED | NOTE BOOK | NO. | STRUCTURE NO(S)/TNS CHKD | ADD'D FILE NAME | BY | DATE

PROFILE: SURVEYED | PLOTTED | GRADES CHECKED | NOTE BOOK | NO. | STRUCTURE NO(S)/TNS CHKD | ADD'D FILE NAME | BY | DATE

PRINTED DATE: 2/23/2010
FILE NAME: N:\Projects\Vermilion County of\TR 413 over Freedwell Branch\CADD\Drawings\Sheets\03_Freedwell_PlnPrf.dgn