CONTRACT NO. 91440

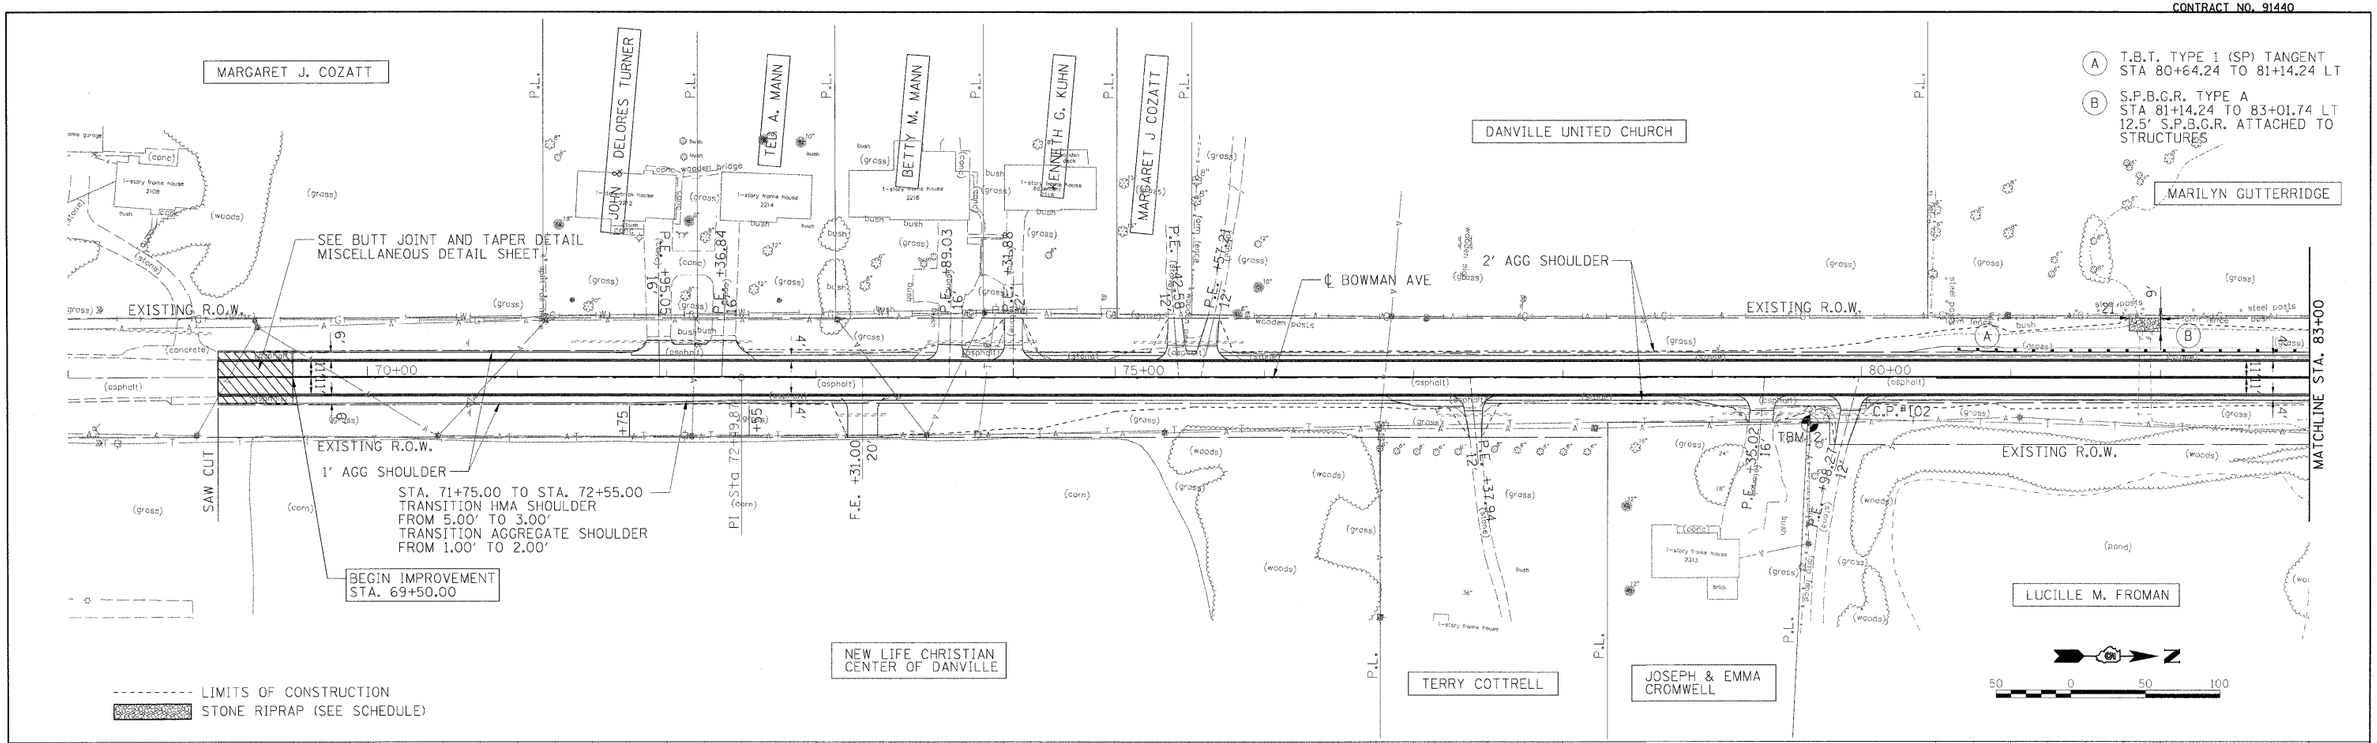

FILE NAME = I:\08jobs\08L0221\CADD\Road\Sheet\0900334 01PV\c-701_bowman.dgn	USER NAME = Johns00944	DESIGNED - m.heyen	REVISED -
		DRAWN - r.johnson	REVISED -
	PLOT SCALE = 50.0000 ' / in.	CHECKED - m.heyen	REVISED -
	PLOT DATE = 04\14\2010	DATE - 3/26/2010	REVISED -

STATE OF ILLINOIS
DEPARTMENT OF TRANSPORTATION

BOWMAN AVE - PLAN AND PROFILE

SCALE: 1"=50' | SHEET NO. OF SHEETS | STA. 68+00.00 TO STA. 83+00.00

F.A.S. RTE.	SECTION	COUNTY	TOTAL SHEETS	SHEET NO.
500	09-00334-01-PV	VERMILION	69	20

JOB NO. C-95-330-10 | CONTRACT NO. 91440

ILLINOIS FED. AID PROJECT

PLAN: NOTE BOOK NO. | SURVEYED | PLOTTED | ALIGNMENT CHECKED | RT. OF WAY CHECKED | CADD FILE NAME | BY | DATE

PROFILE: NOTE BOOK NO. | SURVEYED | PLOTTED | GRADES CHECKED | B.M. NOTED | STRUCTURE NOTATNS CHKD | BY | DATE

HANSON

© Copyright Hanson Professional Services Inc. 2010