


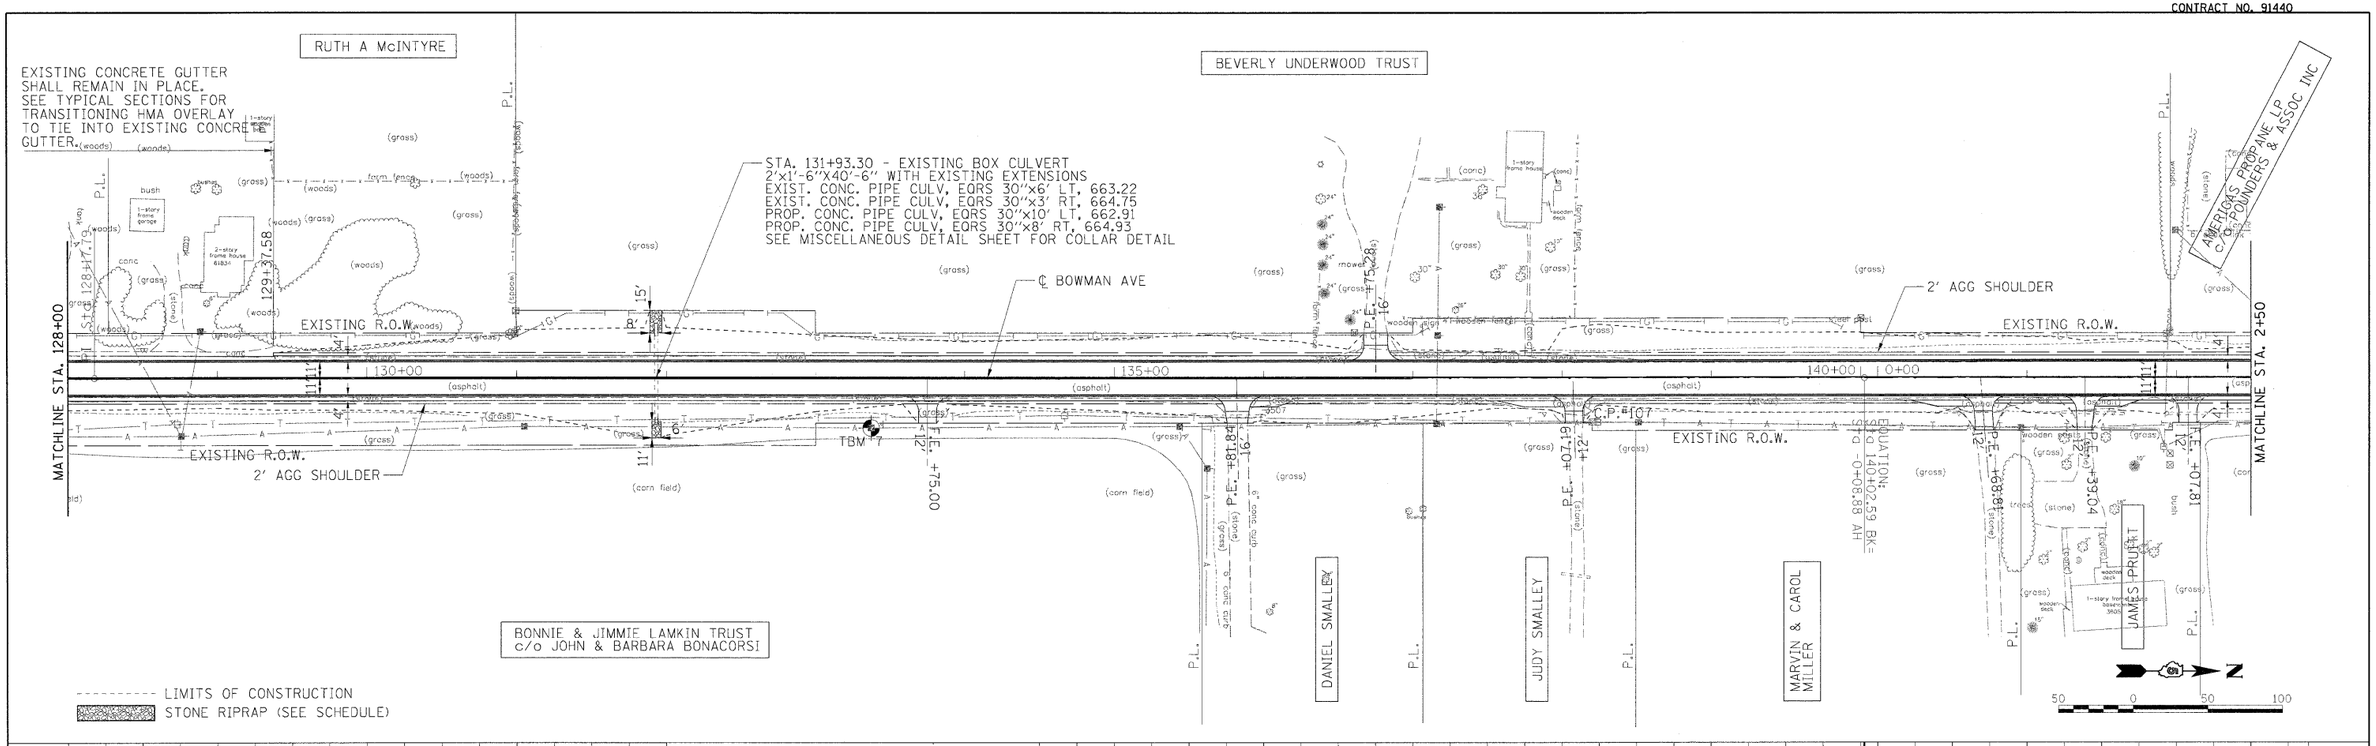


| | | | |
|---|---|---|---|
| FILE NAME = I:\08jobs\08L0221\CADD\Road\Sheet\090033401PV\c-705_bowman.dgn | USER NAME = Johns00944 | DESIGNED - m.heyen | REVISED - |
| | | DRAWN - r.johnson | REVISED - |
| | PLOT SCALE = 50.0000 ' / in. | CHECKED - m.heyen | REVISED - |
| | PLOT DATE = 04\14\2010 | DATE - 3/26/2010 | REVISED - |

**STATE OF ILLINOIS**
**DEPARTMENT OF TRANSPORTATION**

**BOWMAN AVE - PLAN AND PROFILE**

SCALE: 1"=50' | SHEET NO. OF SHEETS | STA. 128+00.00 TO STA. 2+50.00
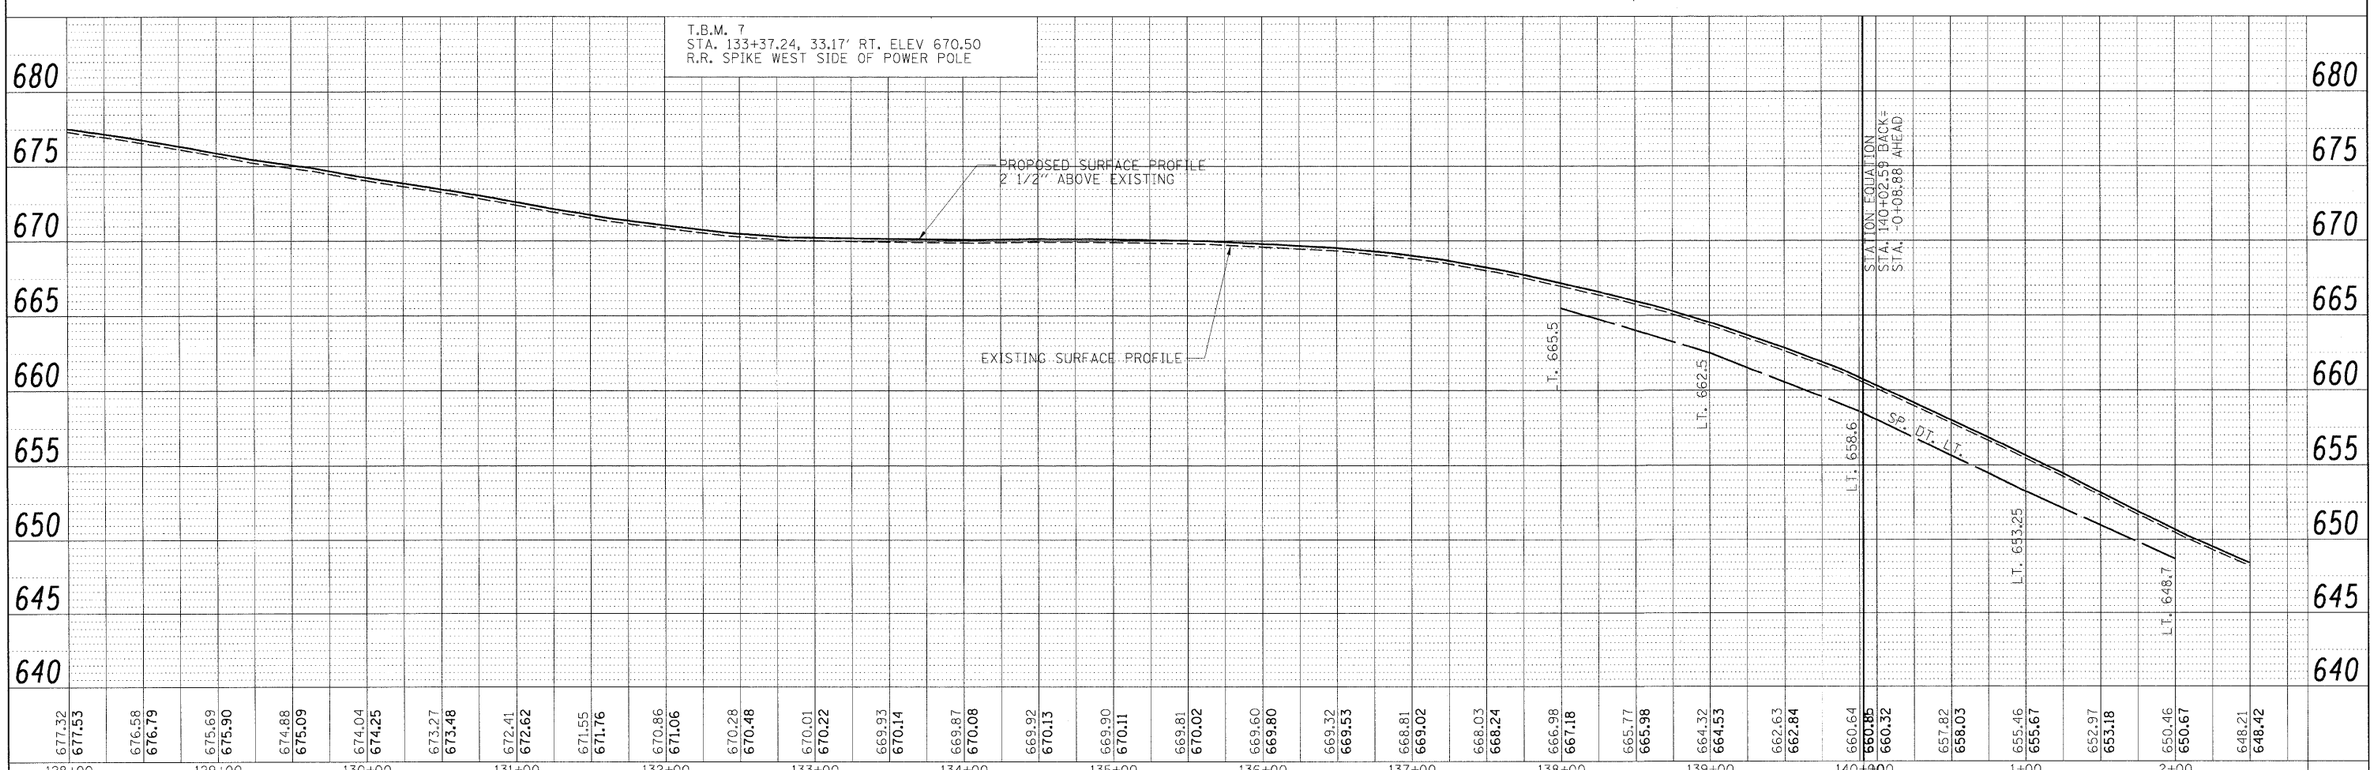
| F.A.S. RTE. | SECTION | COUNTY | TOTAL SHEETS | SHEET NO. |
|---|---|---|---|---|
| 500 | 09-00334-01-PV | VERMILION | 69 | 24 |
| | JOB NO. C-95-330-10 | CONTRACT NO. 91440 | | |
| | | ILLINOIS FED. AID PROJECT | | |

PLAN — SURVEYED / PLOTTED / ALIGNMENT CHECKED / RT. OF WAY CHECKED / DGN FILE NAME — NOTE BOOK NO. — BY — DATE

PROFILE — SURVEYED / PLOTTED / GRADES CHECKED / B.M. NOTED / STRUCTURE NOTATIONS CHKD — NOTE BOOK NO. — BY — DATE

© Copyright Hanson Professional Services Inc. 2010