CONTRACT NO. 91440

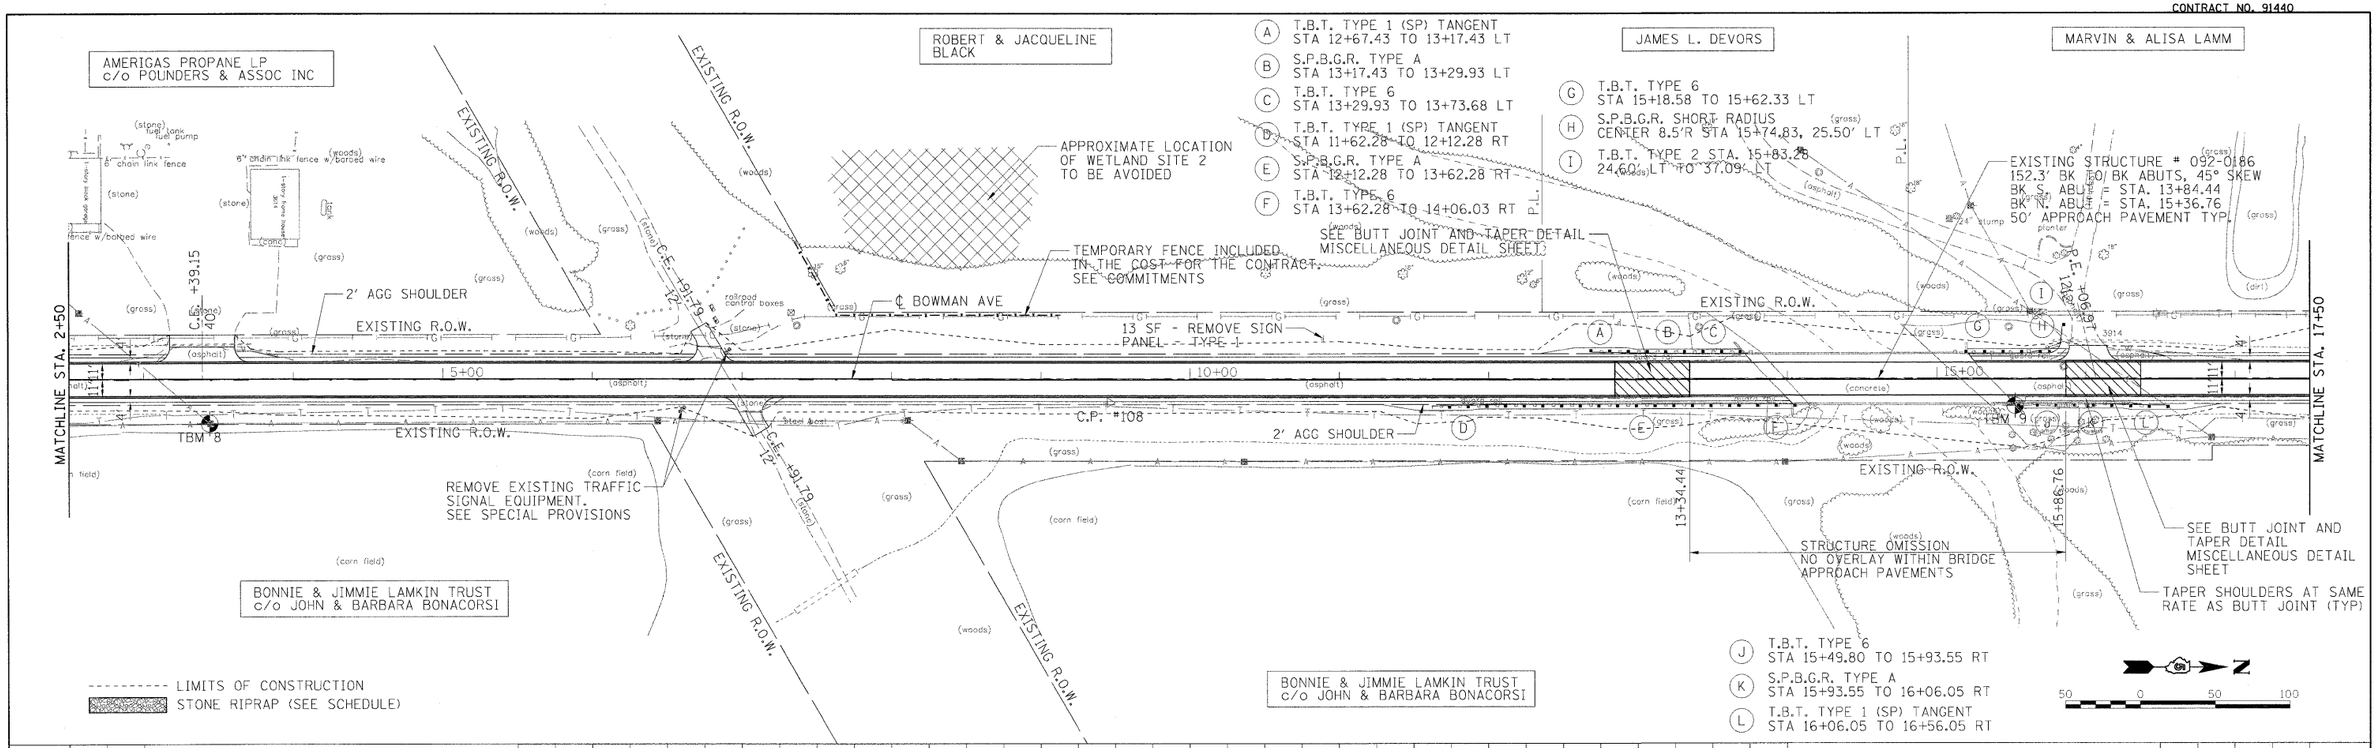

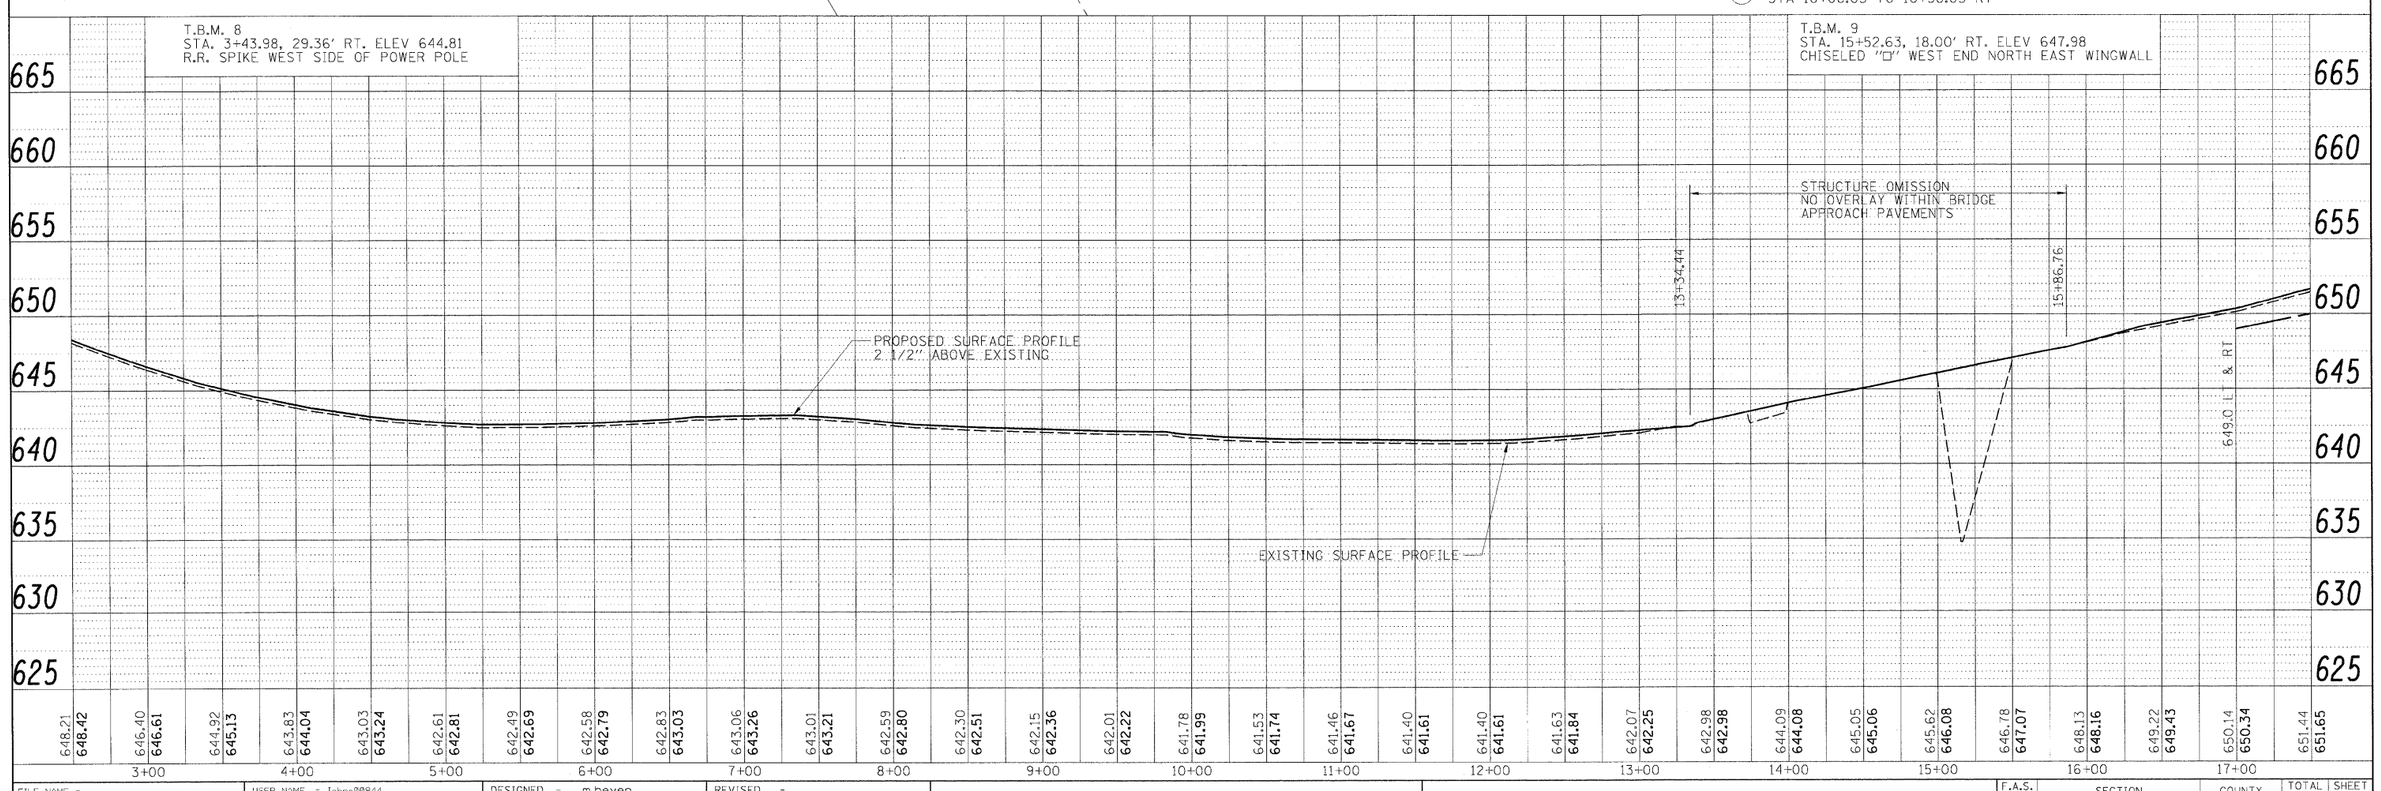

FILE NAME = I:\08jobs\08L0221\CADD\Road\Sheet\09003340IPV\c-706_bowman.dgn	USER NAME = Johns00944	DESIGNED - m.heyen	REVISED -
		DRAWN - r.johnson	REVISED -
	PLOT SCALE = 50.0000 ' / in.	CHECKED - m.heyen	REVISED -
	PLOT DATE = 04\14\2010	DATE - 3/26/2010	REVISED -

STATE OF ILLINOIS
DEPARTMENT OF TRANSPORTATION

BOWMAN AVE – PLAN AND PROFILE

SCALE: 1"=50' | SHEET NO. OF SHEETS | STA. 2+50.00 TO STA. 17+50.00

F.A.S. RTE.	SECTION	COUNTY	TOTAL SHEETS	SHEET NO.
500	09-00334-01-PV	VERMILION	69	25
	JOB NO. C-95-330-10	CONTRACT NO. 91440		
		ILLINOIS FED. AID PROJECT		

PLAN — SURVEYED / PLOTTED / ALIGNMENT CHECKED / RT. OF WAY CHECKED / CADD FILE NAME — NOTE BOOK NO. — BY — DATE

PROFILE — SURVEYED / PLOTTED / GRADES CHECKED / BRIDGE CHECKED / STRUCTURE NOTATNS CHKD — NOTE BOOK NO. — BY — DATE

HANSON

© Copyright Hanson Professional Services Inc. 2010