CONTRACT NO. 91440

HHH OF DANVILLE
c/o MICHEAL HOLYCROSS

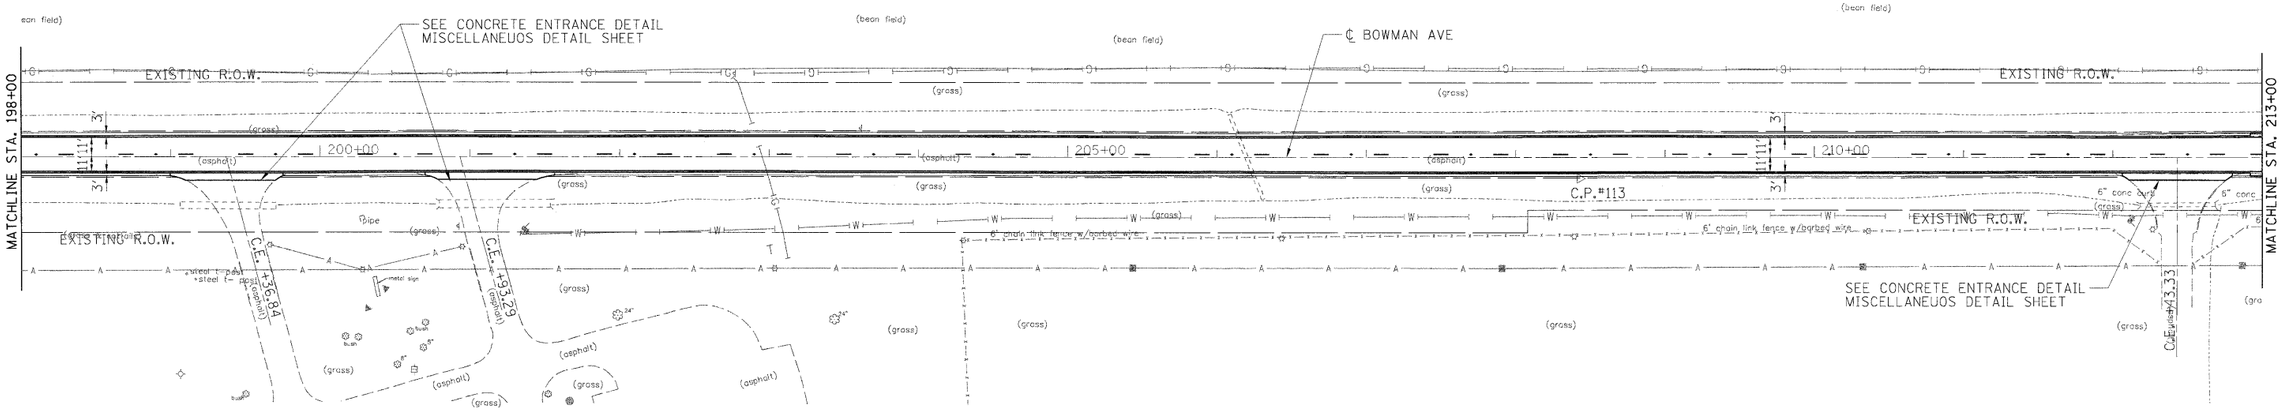


VERMILION COUNTY AIRPORT

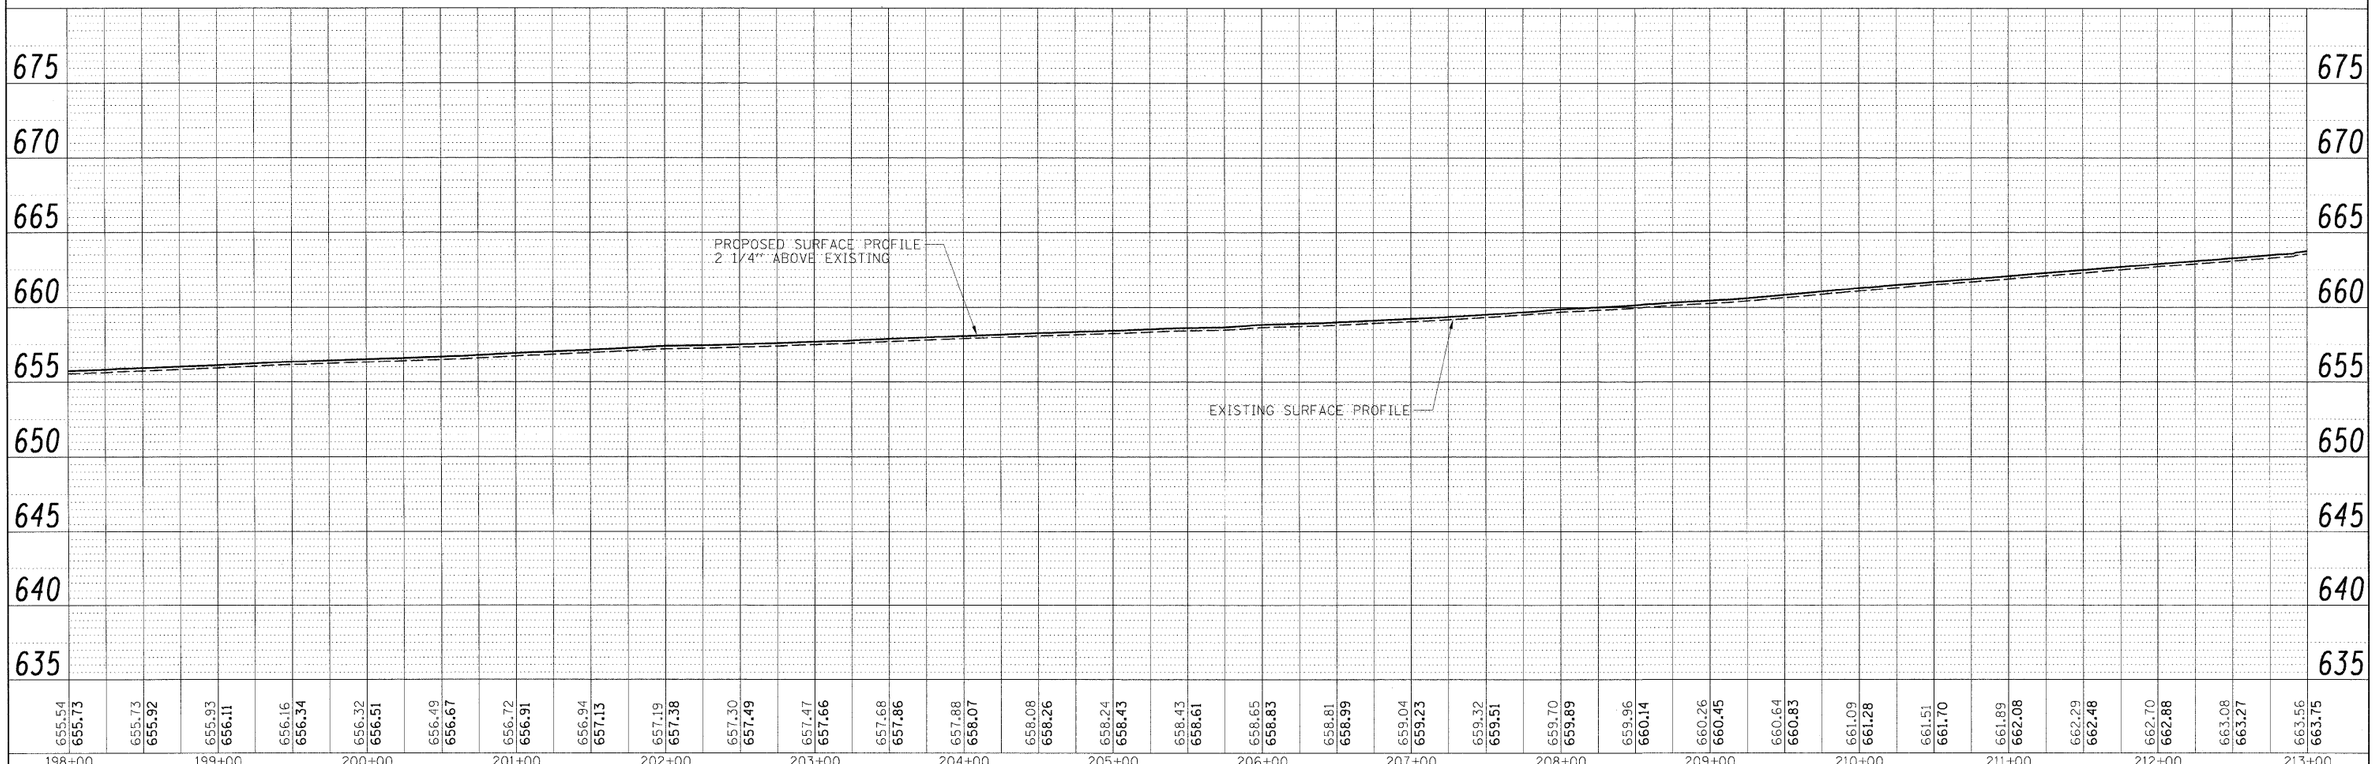


| | | | |
|---|---|---|---|
| FILE NAME = I:\08_jobs\08L0221\CADD\Road\Sheet\09003340IPV\c-710_bowman.dgn | USER NAME = Johns20944 | DESIGNED - m.heyen | REVISED - |
| | | DRAWN - r.johnson | REVISED - |
| | PLOT SCALE = 50.0000 ' / in. | CHECKED - m.heyen | REVISED - |
| | PLOT DATE = 04\14\2010 | DATE - 3/26/2010 | REVISED - |

**STATE OF ILLINOIS**
**DEPARTMENT OF TRANSPORTATION**

**BOWMAN AVE – PLAN AND PROFILE**

SCALE: 1"=50' | SHEET NO. OF SHEETS | STA. 198+00.00 TO STA. 213+00.00

| F.A.S. RTE. | SECTION | COUNTY | TOTAL SHEETS | SHEET NO. |
|---|---|---|---|---|
| 500 | 09-00334-01-PV | VERMILION | 69 | 29 |
| | JOB NO. C-95-330-10 | CONTRACT NO. 91440 | | |
| | ILLINOIS FED. AID PROJECT | | | |

PLAN
SURVEYED
ALIGNMENT CHECKED
R.T. OF WAY CHECKED
NOTE BOOK
NO.
CADD FILE NAME
BY
DATE

PROFILE
SURVEYED
PLOTTED
ALIGNMENT CHECKED
ELEV. NOTED
NOTE BOOK
NO.
STRUCTURE NOTATIONS CHKD
BY
DATE

© Copyright Hanson Professional Services Inc. 2010

HANSON