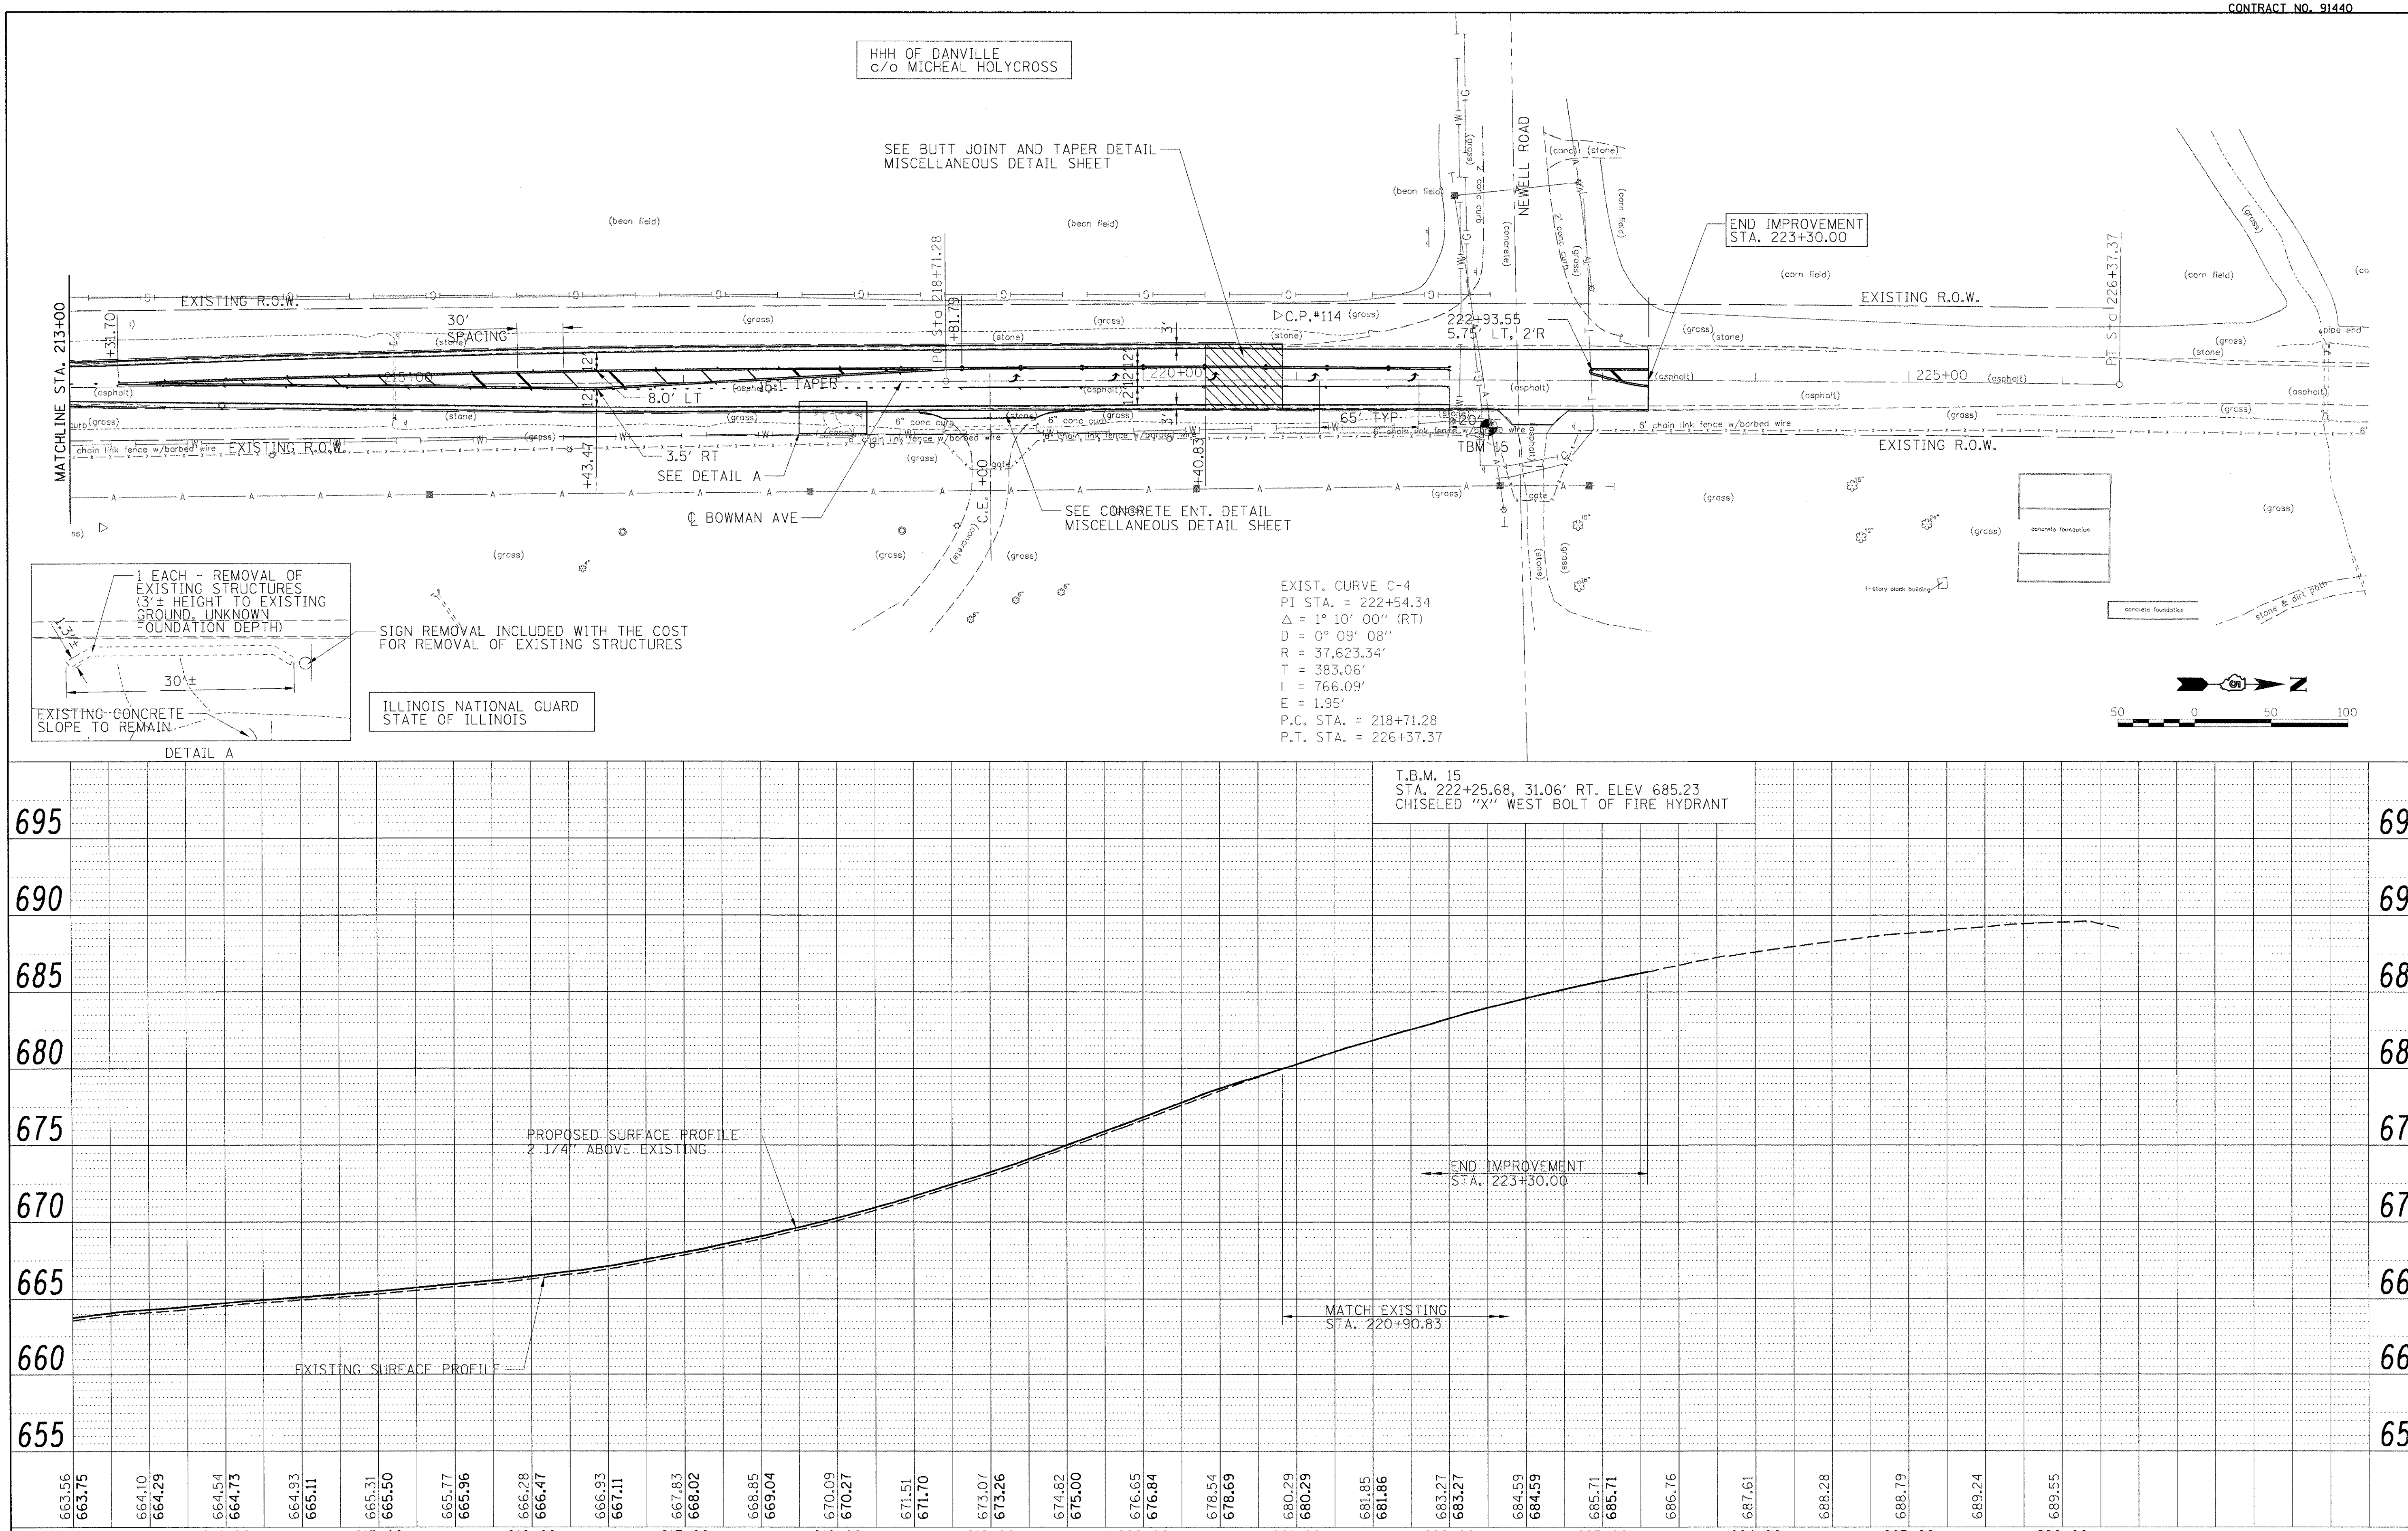

© Copyright Hanson Professional Services Inc. 2010

HANSON

PLAN	SURVEYED / PLOTTED / ALIGNMENT CHECKED / RT. OF WAY CHECKED / CADD FILE NAME / NOTE BOOK / NO. / BY / DATE
PROFILE	SURVEYED / PLOTTED / GRADES CHECKED / B.M. NOTED / STRUCTURE NOTAT'NS CH'KD / NOTE BOOK / NO. / BY / DATE

FILE NAME = I:\08jobs\08L0221\CADD\Road\Sheet\09003401PV\c-711_bowman.dgn	USER NAME = Johns00944	DESIGNED - m.heyen	REVISED -
		DRAWN - r.johnson	REVISED -
	PLOT SCALE = 50.0000 '/ in.	CHECKED - m.heyen	REVISED -
	PLOT DATE = 04\14\2010	DATE - 3/26/2010	REVISED -

STATE OF ILLINOIS
DEPARTMENT OF TRANSPORTATION

BOWMAN AVE – PLAN AND PROFILE

SCALE: 1"=50' | SHEET NO. OF SHEETS | STA. 213+00.00 TO STA. 226+37.37

F.A.S. RTE.	SECTION	COUNTY	TOTAL SHEETS	SHEET NO.
500	09-00334-01-PV	VERMILION	69	30
JOB NO. C-95-330-10		CONTRACT NO. 91440		
	ILLINOIS	FED. AID PROJECT		