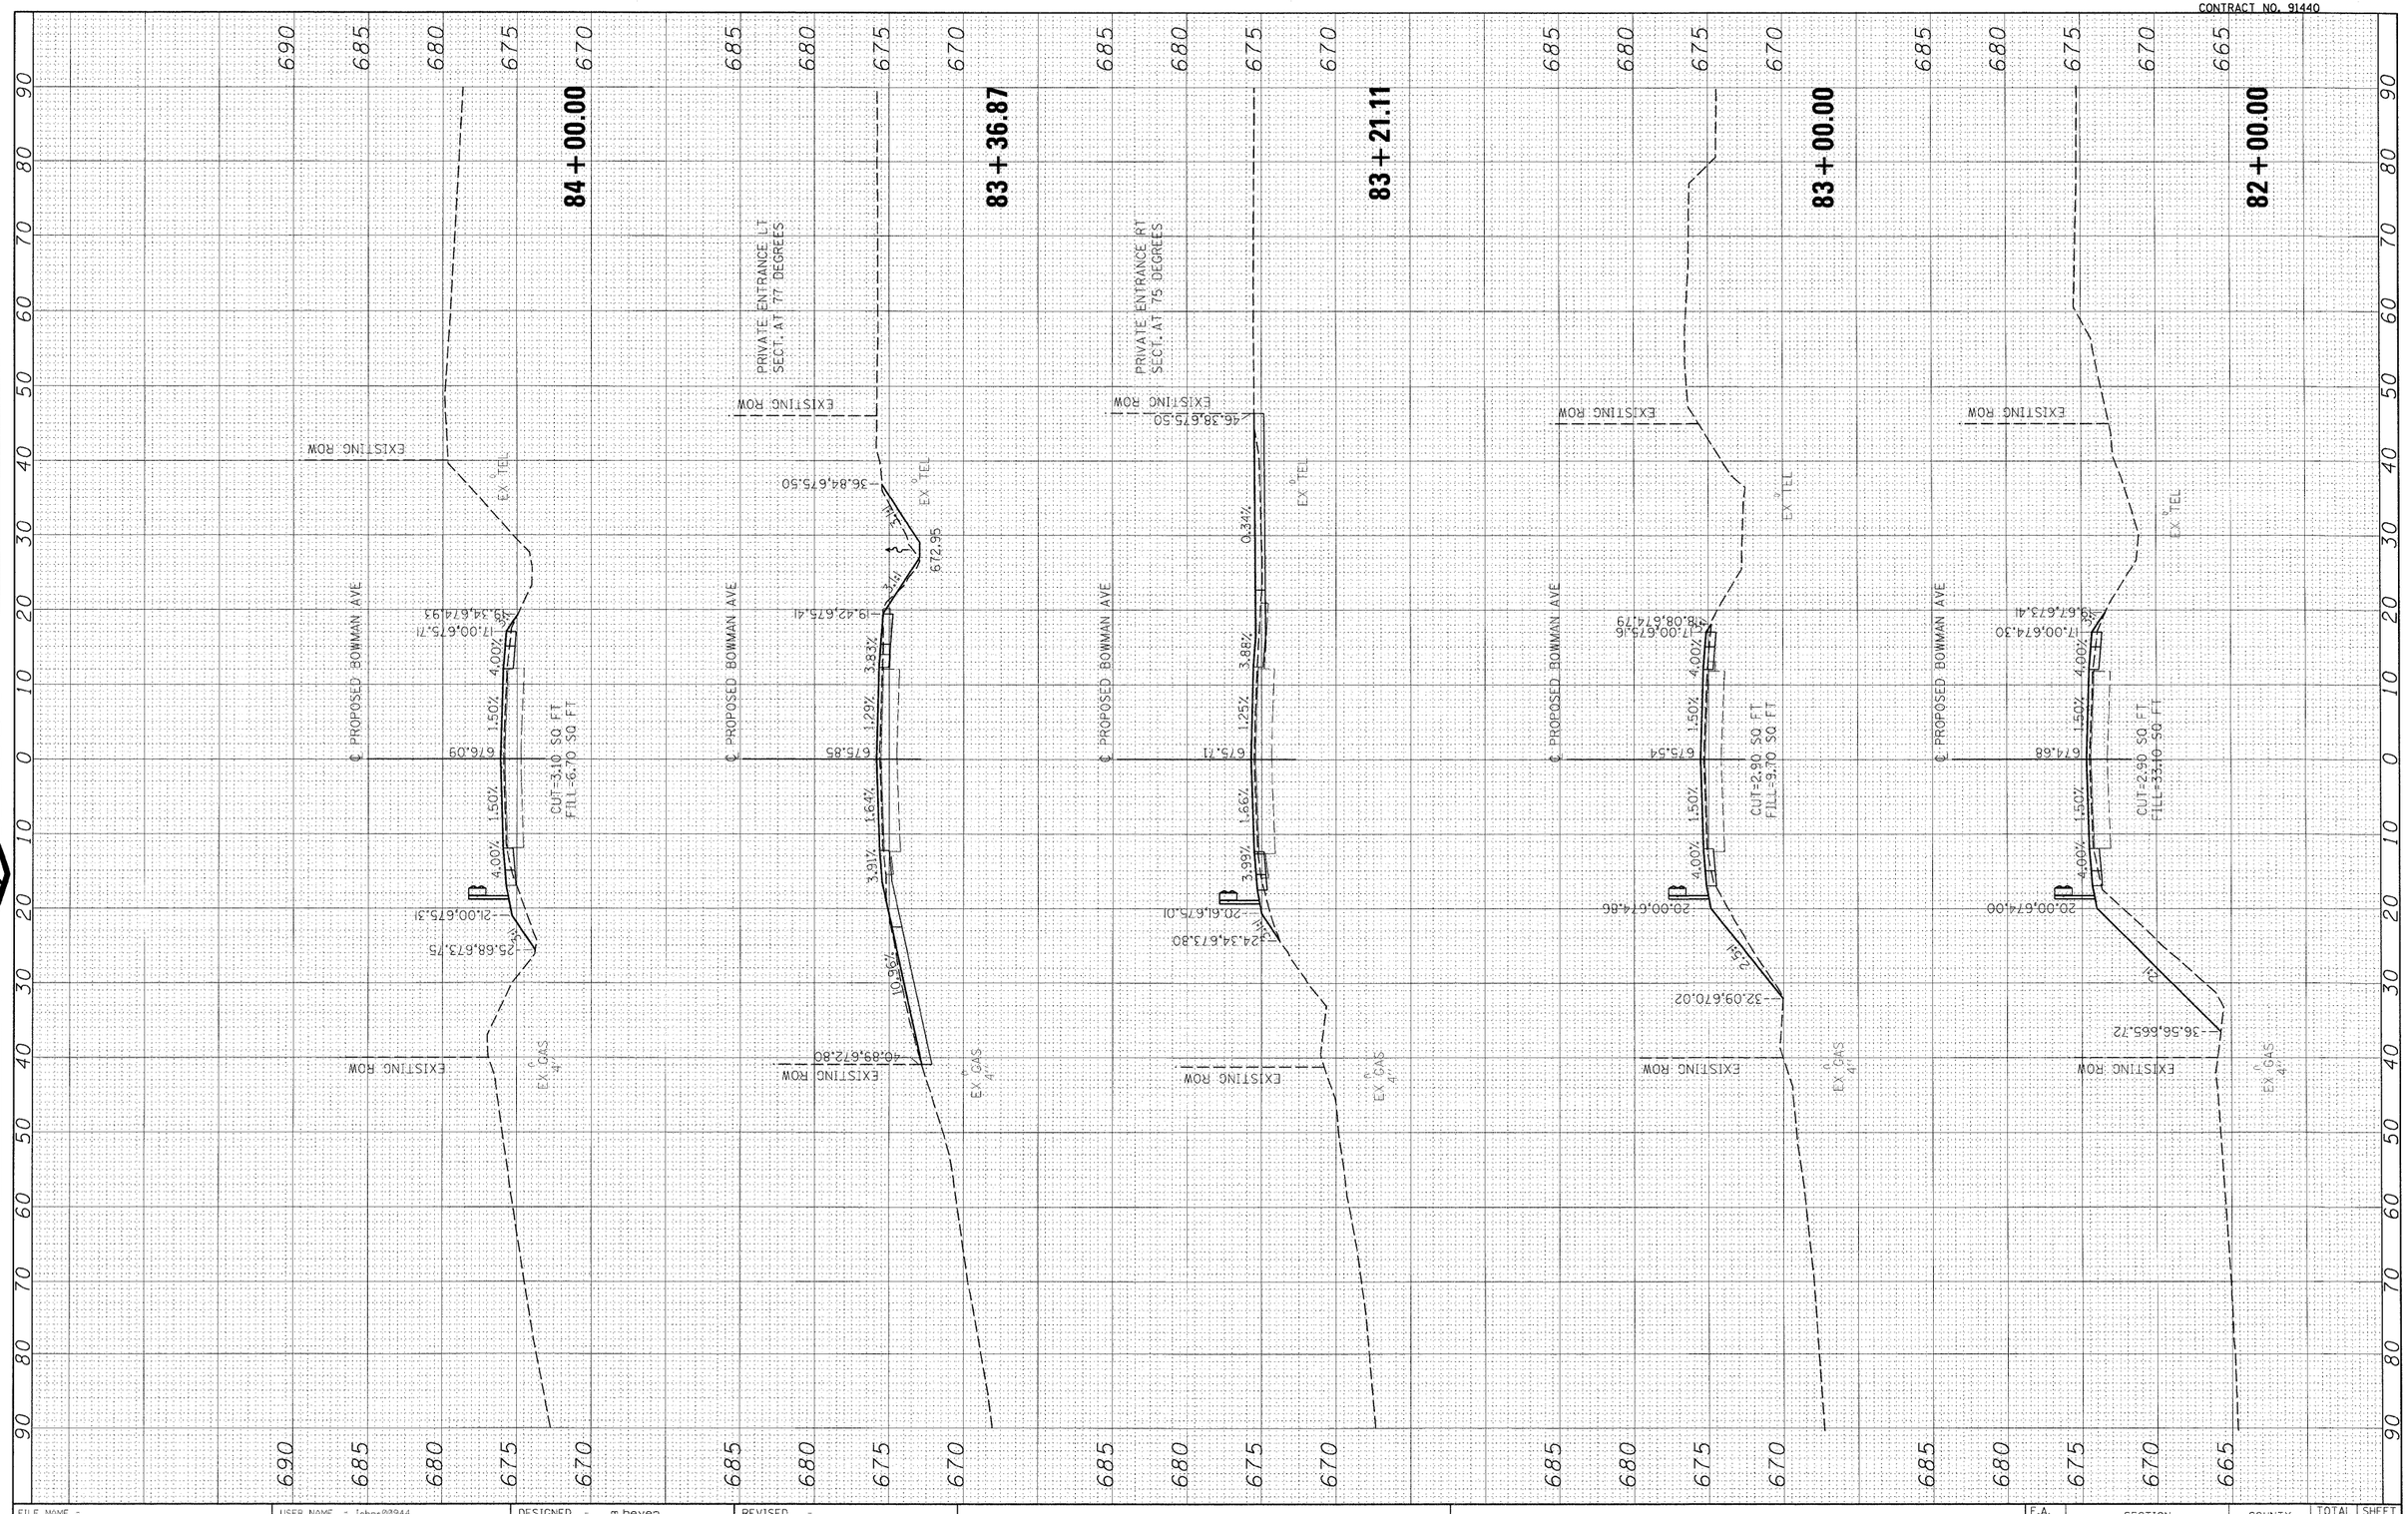

FILE NAME -	USER NAME = Johns00944	DESIGNED - m.heyen	REVISED -
I:\08jobs\08L0221\CADD\Road\Sheet\090033401PY\c-3bowman01-1.dgn		DRAWN - r.johnson	REVISED -
	PLOT SCALE = 10.0000 ' / in.	CHECKED - m.heyen	REVISED -
	PLOT DATE = 04\14\2010	DATE - 3/26/2010	REVISED -

STATE OF ILLINOIS
DEPARTMENT OF TRANSPORTATION

BOWMAN AVE - CROSS SECTIONS

SCALE: 1"=5' VERT.
SCALE: 1"=10' HORIZ. SHEET NO. OF SHEETS STA. 82+00.00 TO STA. 84+00.00

F.A. RTE.	SECTION	COUNTY	TOTAL SHEETS	SHEET NO.
500	09-00334-01-PV	VERMILION	69	48
	JOB NO. C-95-330-10	CONTRACT NO. 91440		
	ILLINOIS FED. AID PROJECT			

FINAL SURVEY	BY	DATE
SURVEYED		
PLOTTED		
TEMPLATE		
AREAS		
AREAS CHECKED		
NOTE BOOK NO.		

ORIGINAL SURVEY	BY	DATE
SURVEYED		
PLOTTED		
TEMPLATE		
AREAS		
AREAS CHECKED		
NOTE BOOK NO.		

© Copyright Hanson Professional Services Inc. 2010

HANSON