© Copyright Harson Professional Services Inc. 2010

HANSON

FINAL SURVEY		BY	DATE
NOTE BOOK	SURVEYED		
	PLOTTED		
	TOPOGRAPHY		
	AREAS		
NO.	AREAS CHECKED		

ORIGINAL SURVEY		BY	DATE
NOTE BOOK	SURVEYED		
	PLOTTED		
	TOPOGRAPHY		
	AREAS		
NO.	AREAS CHECKED		

CONTRACT NO. 91440

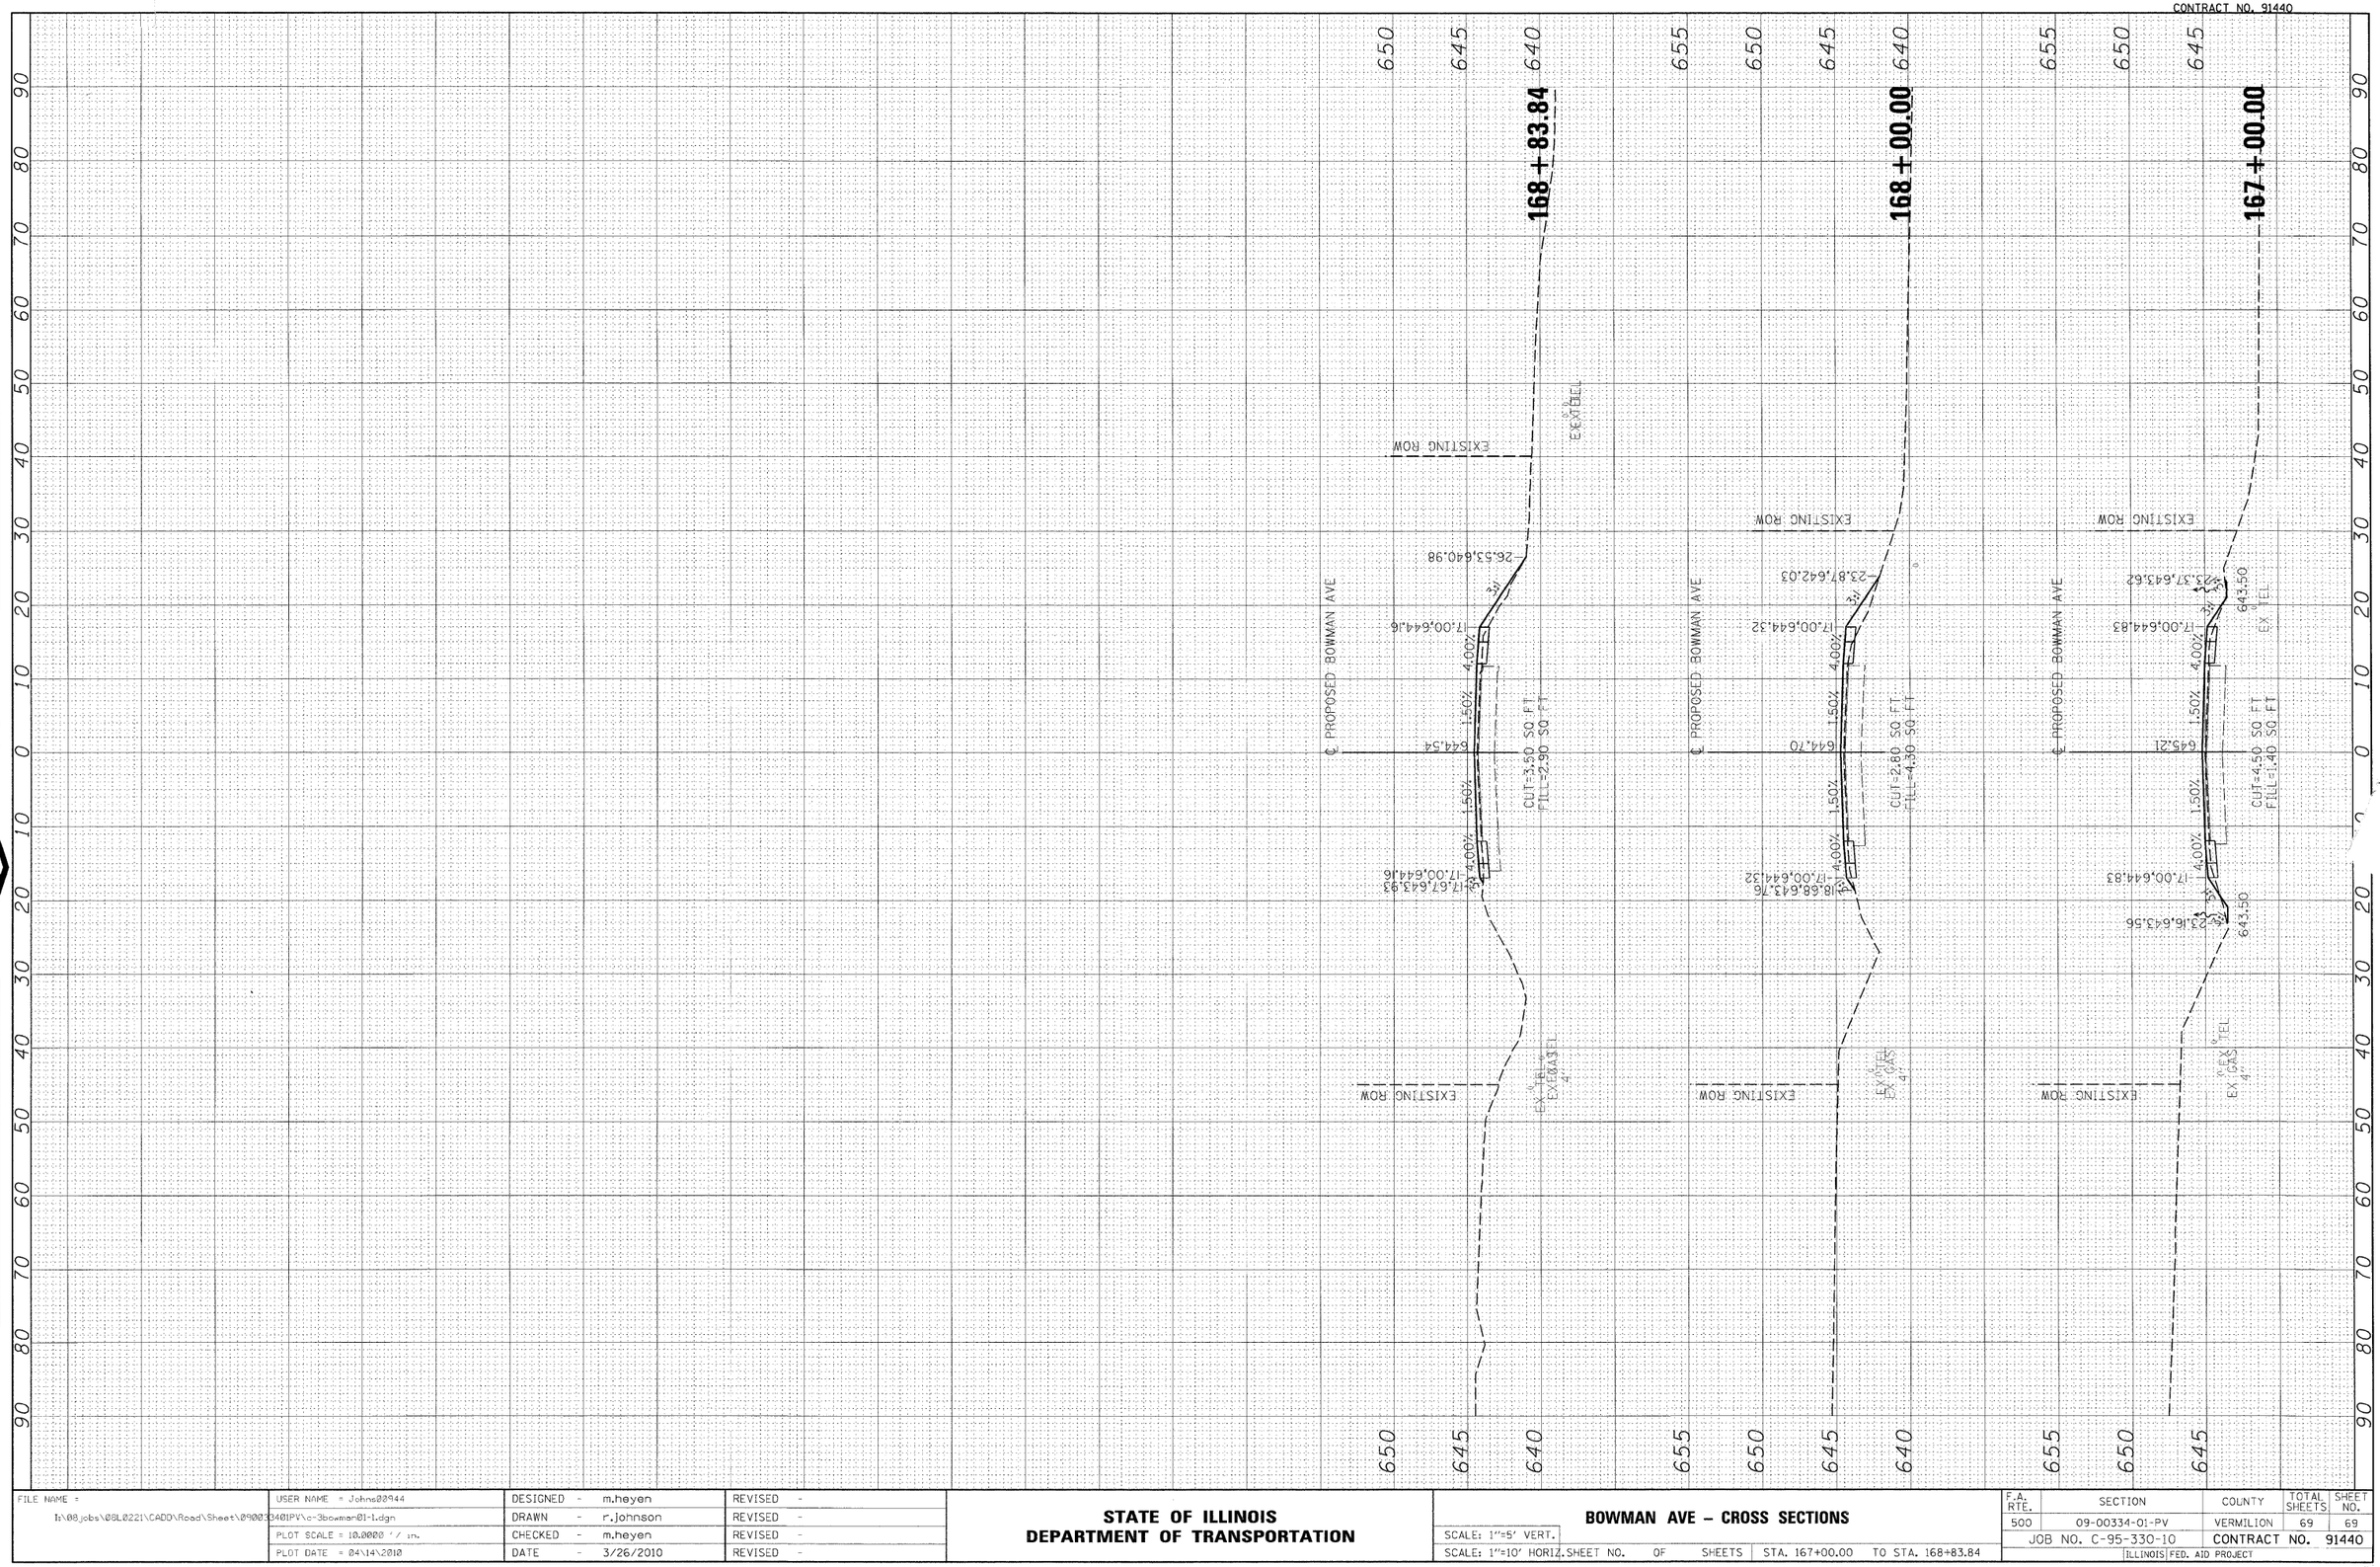

FILE NAME = I:\08_jobs\08L0221\CADD\Road\Sheet\09003340IPV\c-3bowman01-1.dgn	USER NAME = Johns02944	DESIGNED - m.heyen	REVISED -
		DRAWN - r.johnson	REVISED -
	PLOT SCALE = 10.0000 ' / in.	CHECKED - m.heyen	REVISED -
	PLOT DATE = 04\14\2010	DATE - 3/26/2010	REVISED -

STATE OF ILLINOIS
DEPARTMENT OF TRANSPORTATION

BOWMAN AVE – CROSS SECTIONS

SCALE: 1"=5' VERT.
SCALE: 1"=10' HORIZ. SHEET NO. OF SHEETS STA. 167+00.00 TO STA. 168+83.84

F.A. RTE.	SECTION	COUNTY	TOTAL SHEETS	SHEET NO.
500	09-00334-01-PV	VERMILION	69	69
	JOB NO. C-95-330-10	CONTRACT NO. 91440		
	ILLINOIS FED. AID PROJECT			