ROUTE NO.	SECTION	CITY	TOTAL SHEETS	SHEET NO.
	00-00001-00-RP	OREANA	46	15
FED. ROAD DIST. NO.		ILLINOIS	PROJECT HPP-0913 (001)	

CONTRACT NUMBER 95537

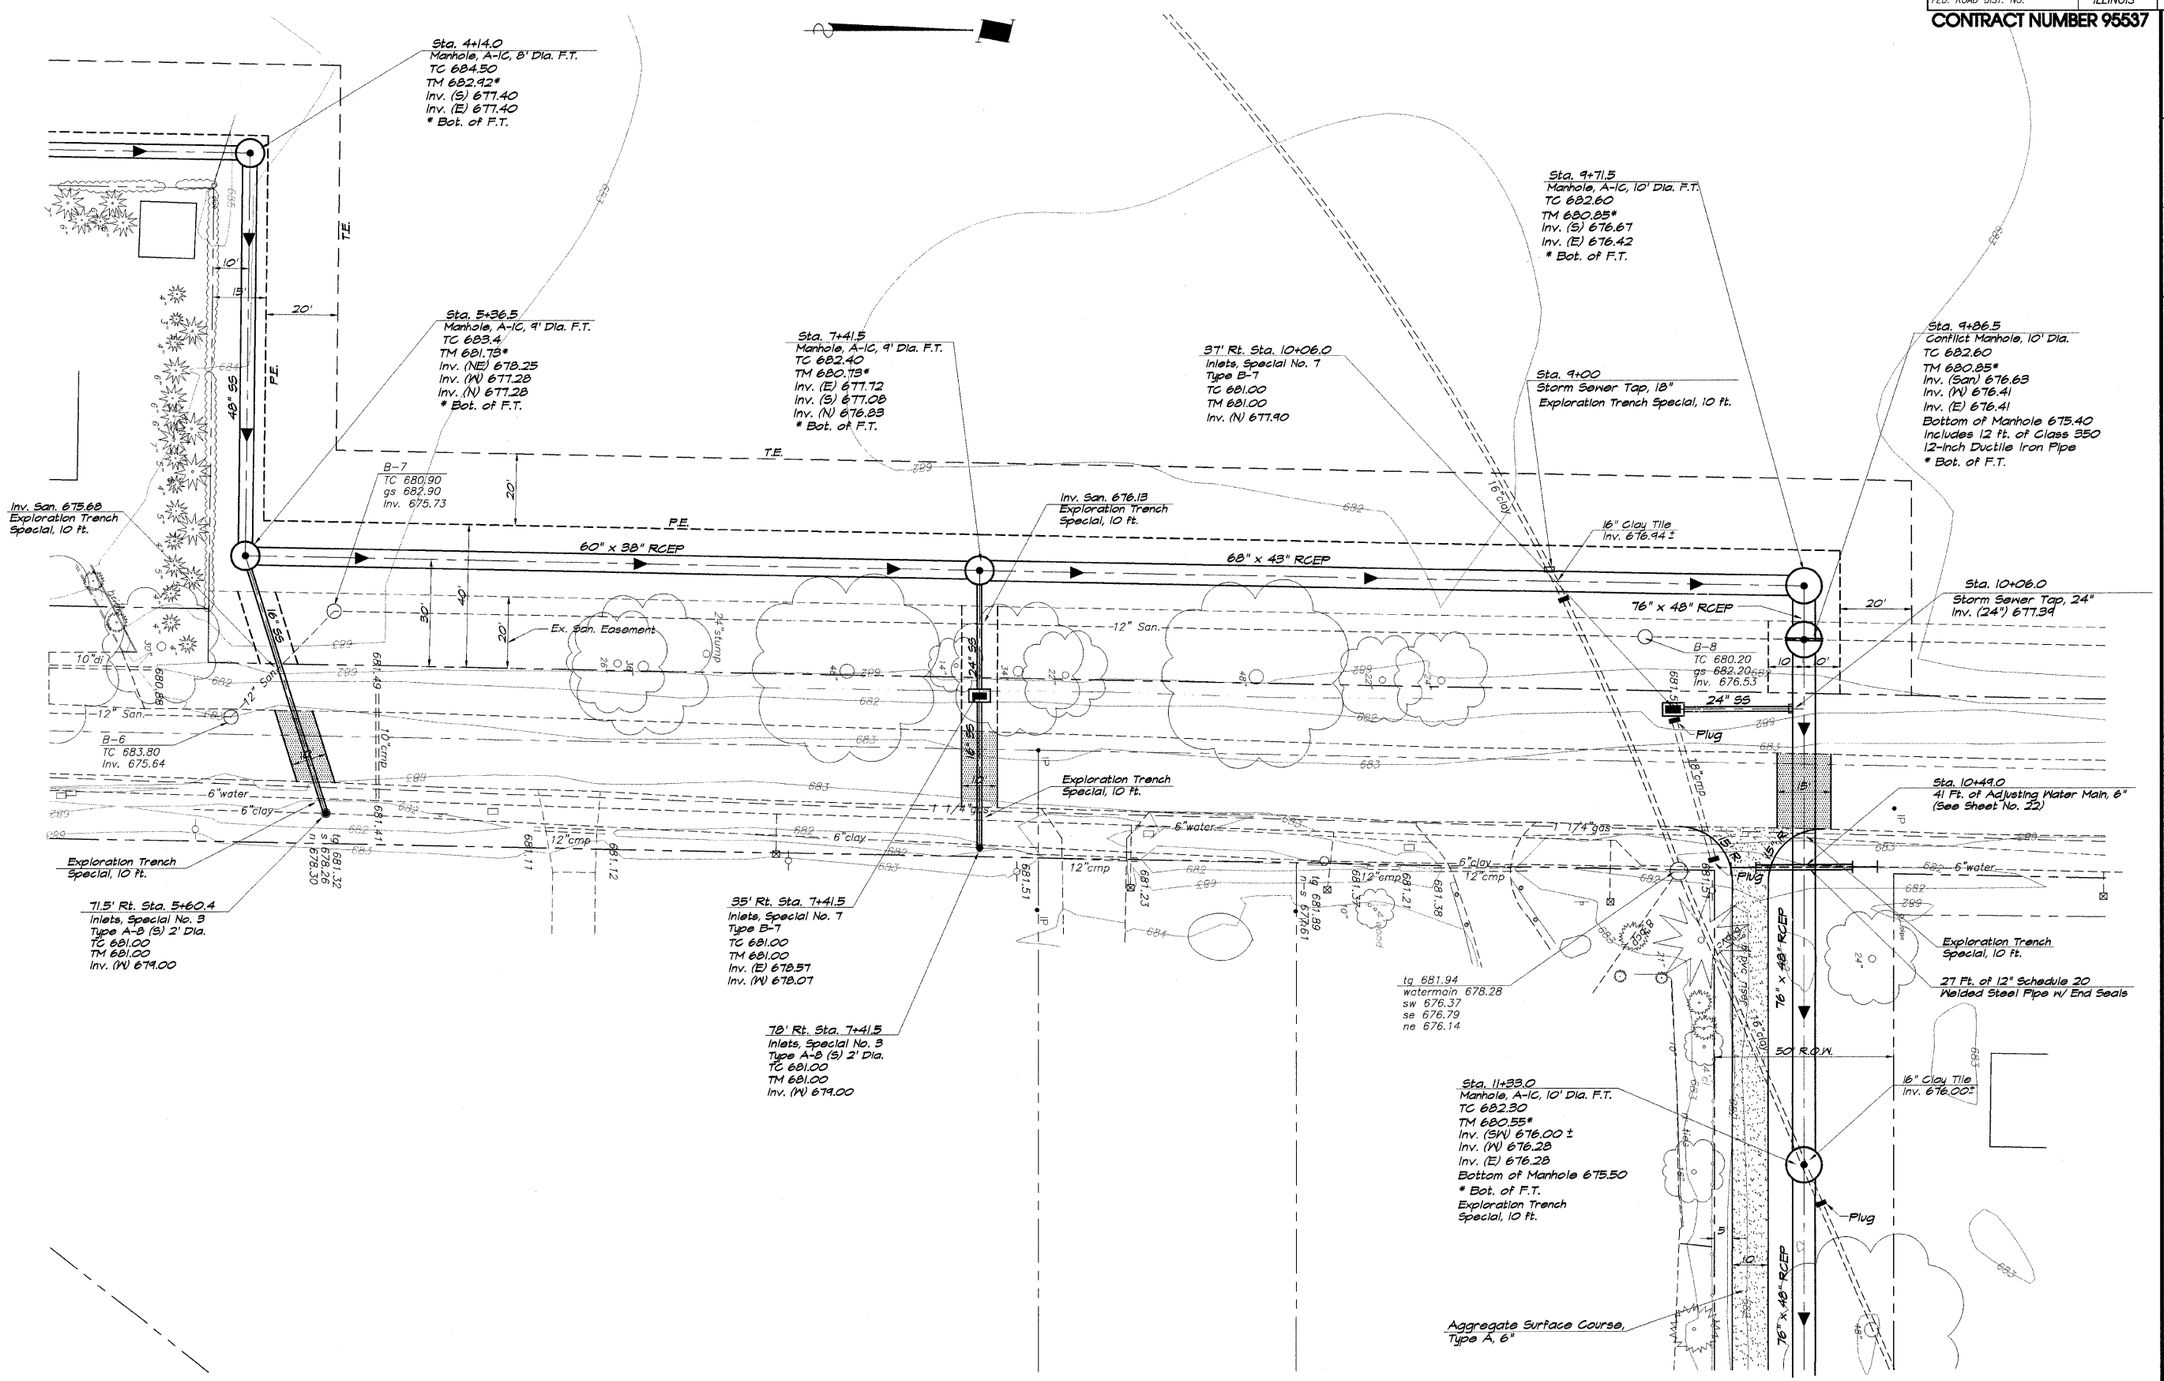

REVISIONS			
NO.	BY	DATE	
1	MMP	4-14-09	
2	MMP	11-06-09	

SCALE	Hor. 1" = 20'
DATE	Feb. 2009
JOB NO.	08-040X
DESIGNED	MMP
DRAWN	Lee Jenkins
FIELD BOOK	XXX

BLANKENBRIDGE & ASSOCIATES, INC.
Consulting Engineers
1870 SOUTH TAYLORVILLE ROAD
DECATUR ILLINOIS
Illinois License 184-001255

VILLAGE OF OREANA, ILLINOIS

SAFE TEA-LU PROJECT

OUTLET SEWER PROFILE

STATION 609+00.00 TO 14+68.00

PLAN & PROFILE HORIZONTAL 0 20 40

PROFILE VERTICAL 0 5 10

SHEET NO. 15 OF 46