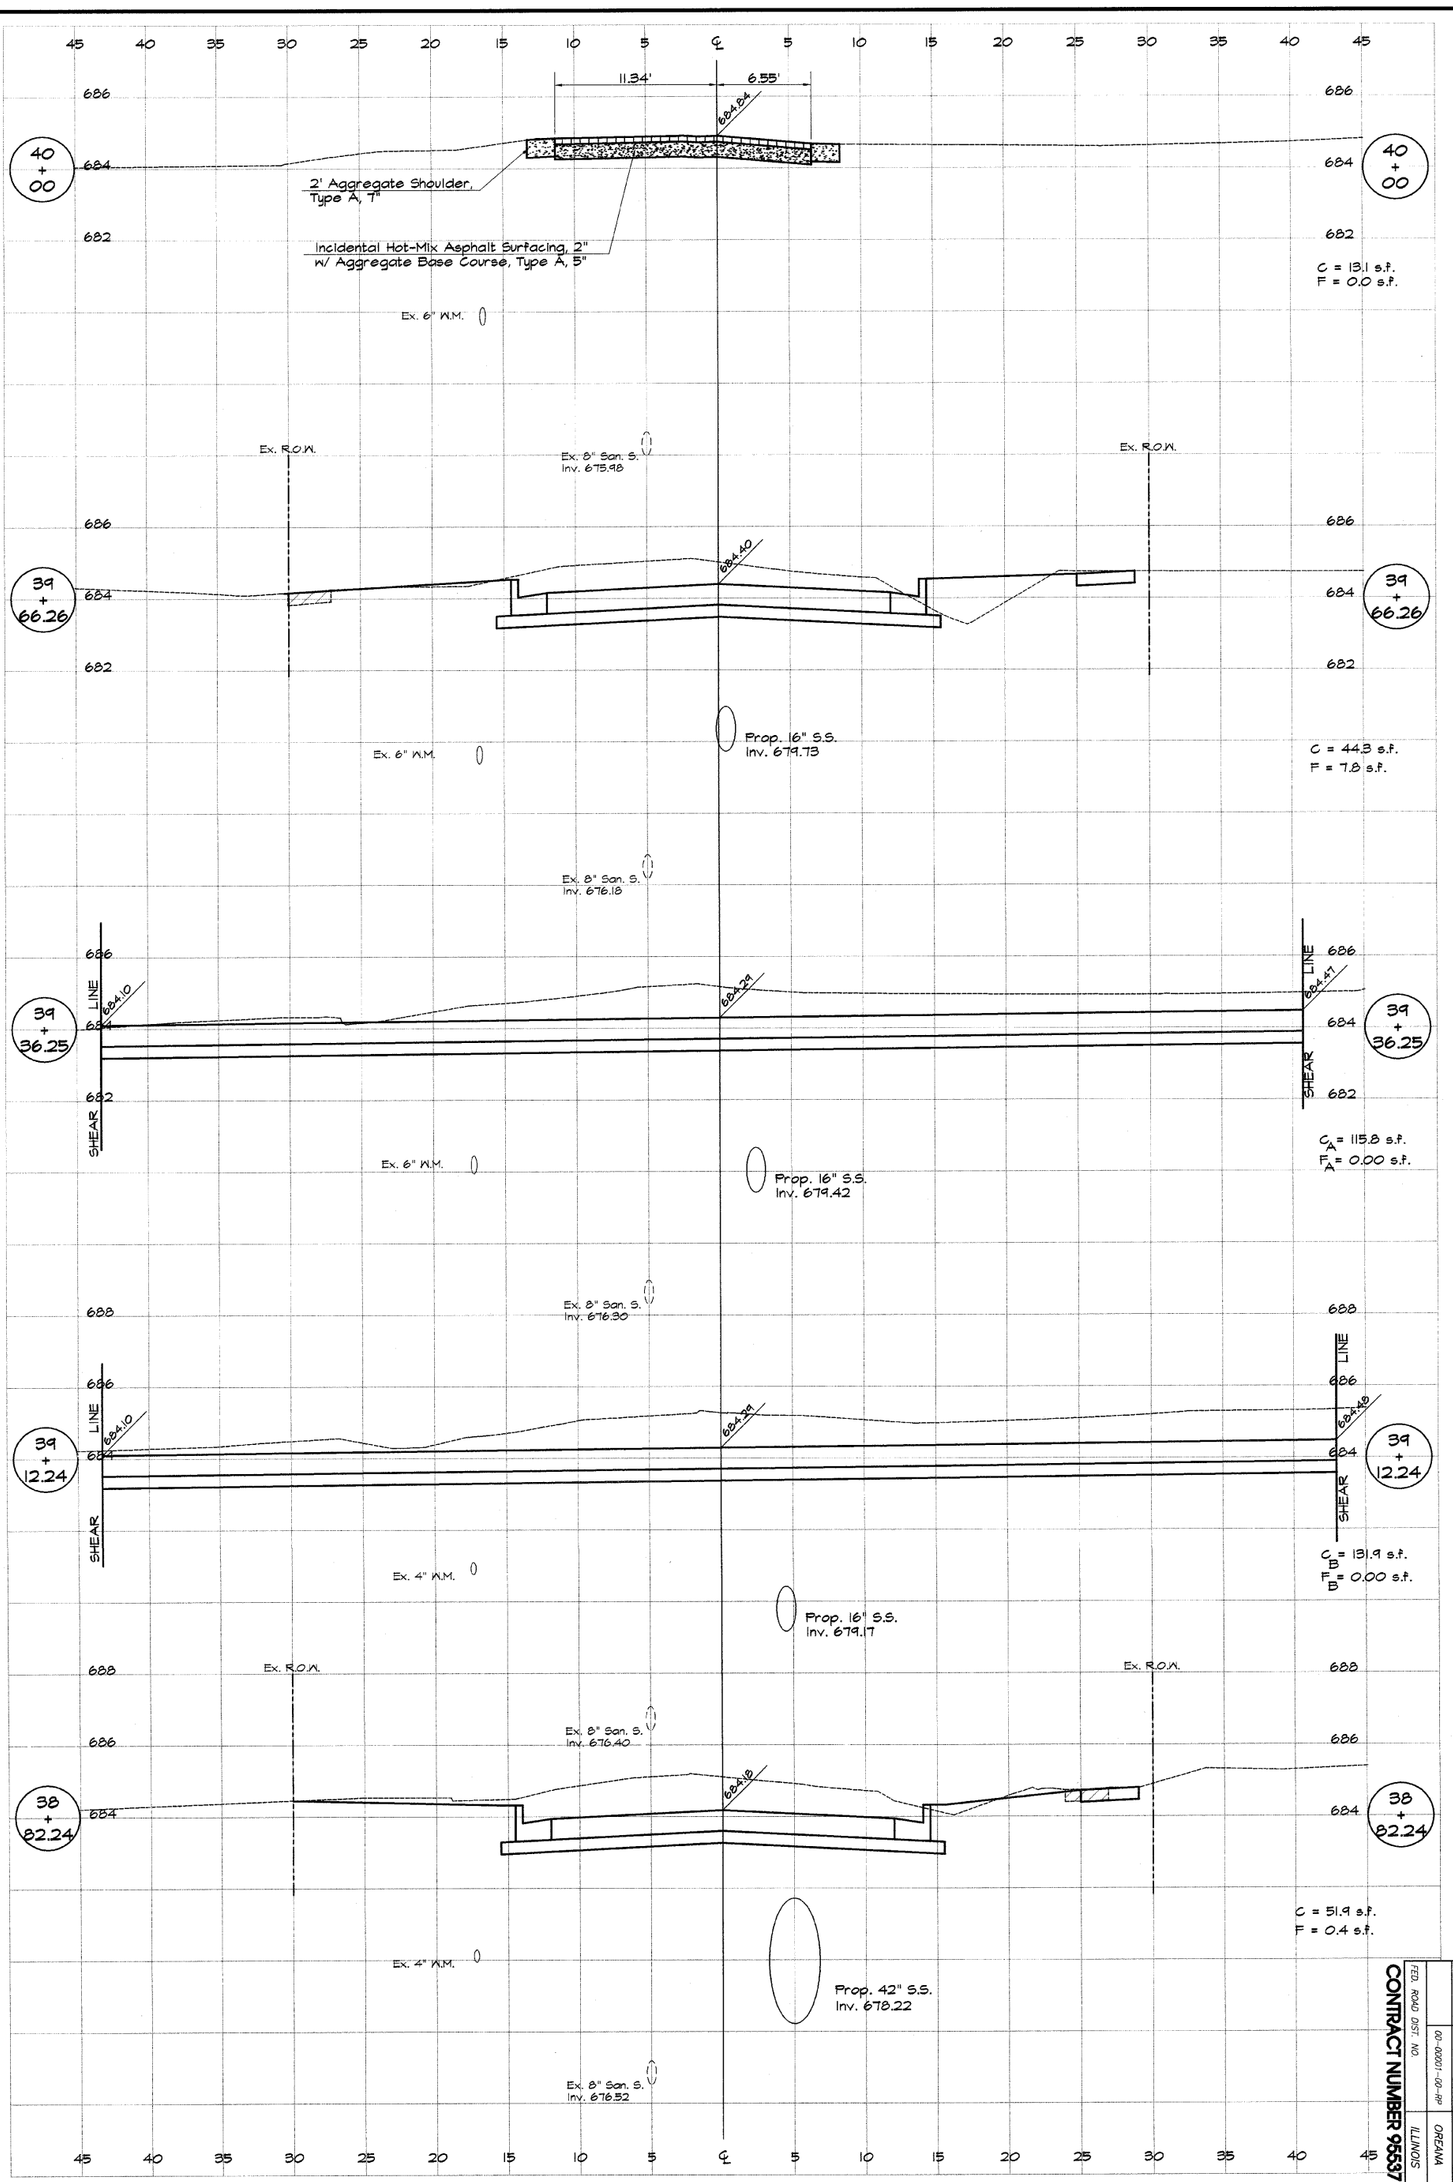

FED. ROAD DIST. NO. | ROUTE NO.
00-00001-00-RP | SECTION
ILLINOIS | CITY
OREANA | PROJECT
HPP-5813 (001) | TOTAL SHEETS 46 | SHEET NO. 46

CONTRACT NUMBER 95537

SHEET NO. 46 OF 46

CROSS SECTION HORIZONTAL 0 5 10
CROSS SECTION VERTICAL 0 2 4

VILLAGE OF OREANA, ILLINOIS

SAFE TEA-LU PROJECT

CROSS SECTIONS
BELLE STREET
STATION 38+82.24 TO 39+66.26

BAINBRIDGE GEE MILANSKI & ASSOCIATES, INC.
Consulting Engineers
1670 SOUTH TAYLORVILLE ROAD
DECATUR ILLINOIS
Illinois License 184-001255

DESIGNED	SCALE
MHP	Hor. 1" = 5' Ver. 1" = 2'
DRAWN	DATE
Les Jenkins	May 2006
FIELD BOOK	JOB NO.
XXX	06-040A

REVISIONS		
NO.	BY	DATE