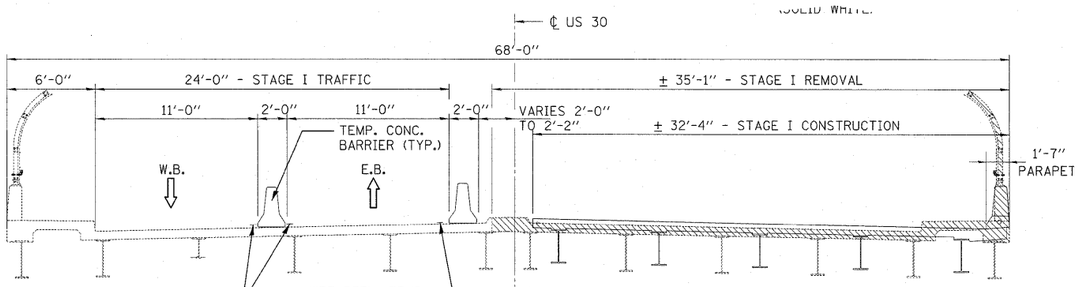

STAGE I CONSTRUCTION

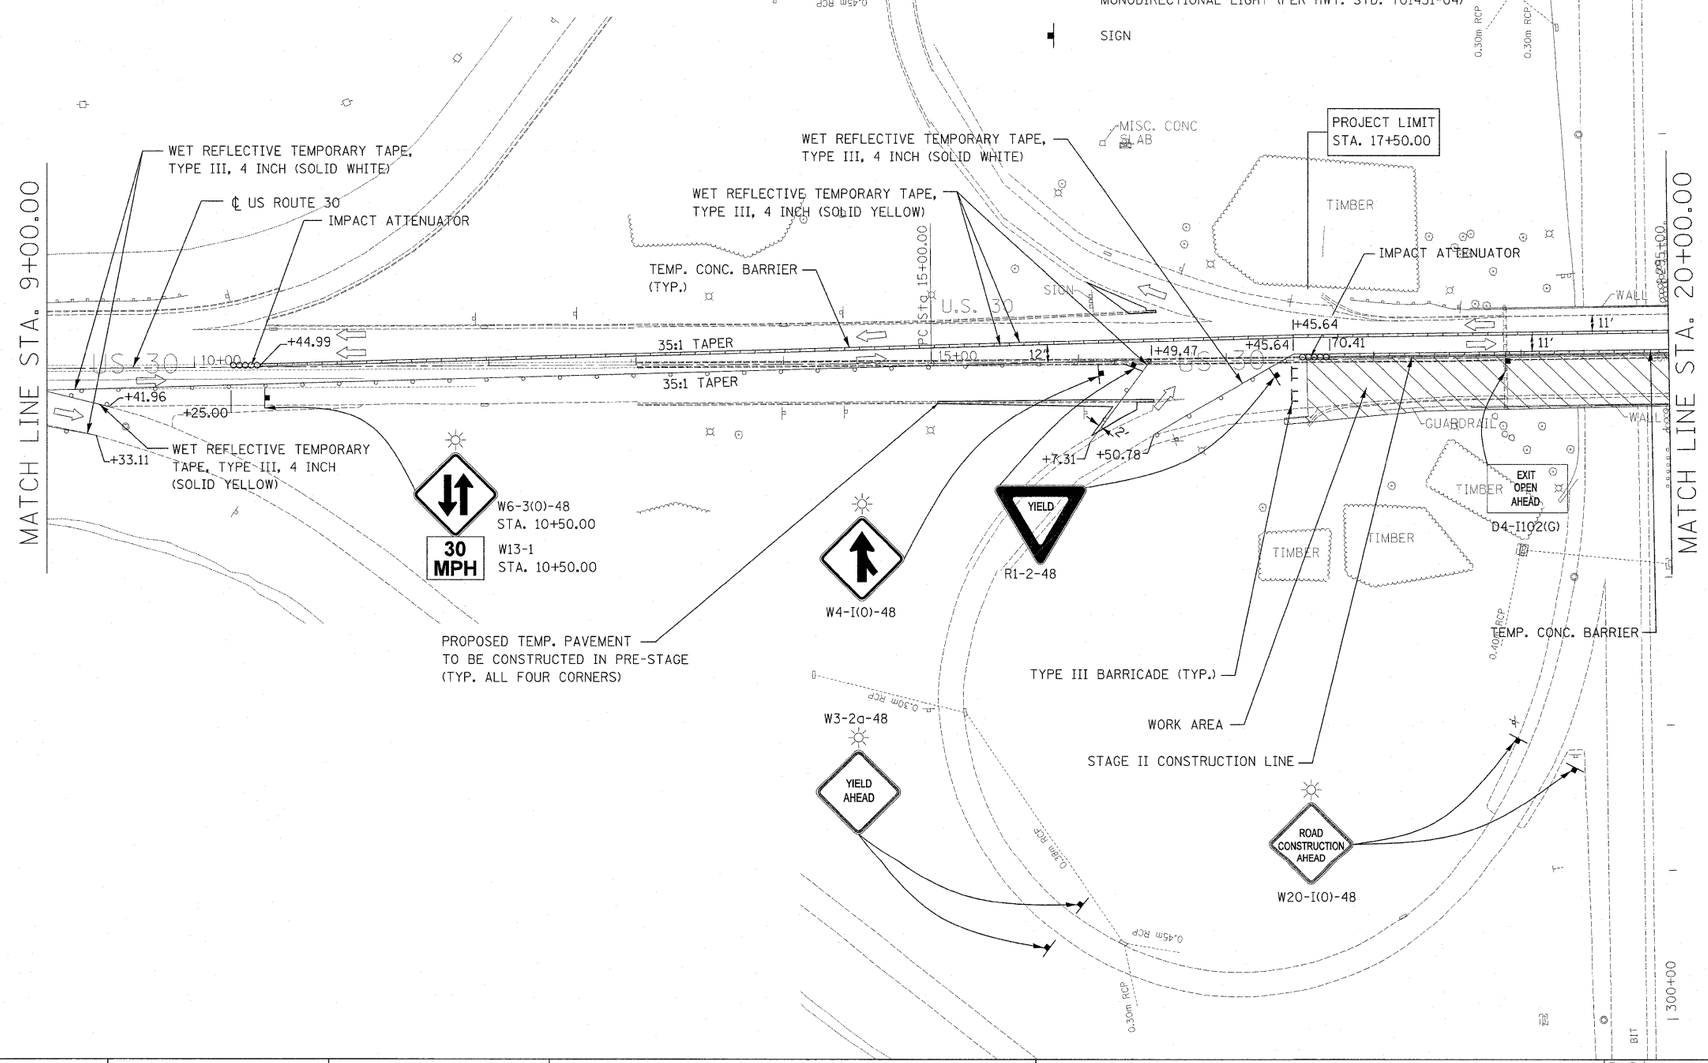

LIN ENGINEERING,LTD.
Consulting Engineers
Chatham, Illinois
Westmont, Illinois

FILE NAME = ...\D160C05-SHT-Stage-1-2.dgn	USER NAME = Plotted by Administrator	DESIGNED - ST	REVISED -	STATE OF ILLINOIS DEPARTMENT OF TRANSPORTATION	MAINTENANCE OF TRAFFIC STAGE I US ROUTE 30 OVER IL ROUTE 394				F.A.P. RTE.	SECTION	COUNTY	TOTAL SHEETS	SHEET NO.
		DRAWN - ST	REVISED -						0353	0303.1B-1	COOK	91	16
	PLOT SCALE = 50.00 ' / IN.	CHECKED - FML	REVISED -								CONTRACT NO. 60C05		
	PLOT DATE = 5/22/2009	DATE - 05/2009	REVISED -		SCALE: 1" = 50'	SHEET NO. OF SHEETS	STA. 9+00.00	TO STA. 20+00.00	FED. ROAD DIST. NO.	ILLINOIS	FED. AID PROJECT		