ROUTE	SECTION	COUNTY	TOTAL SHEETS	SHEET NUMBER
VARIOUS	2008-053 BP	VARIOUS	54	50

CONTRACT NO. 60F04

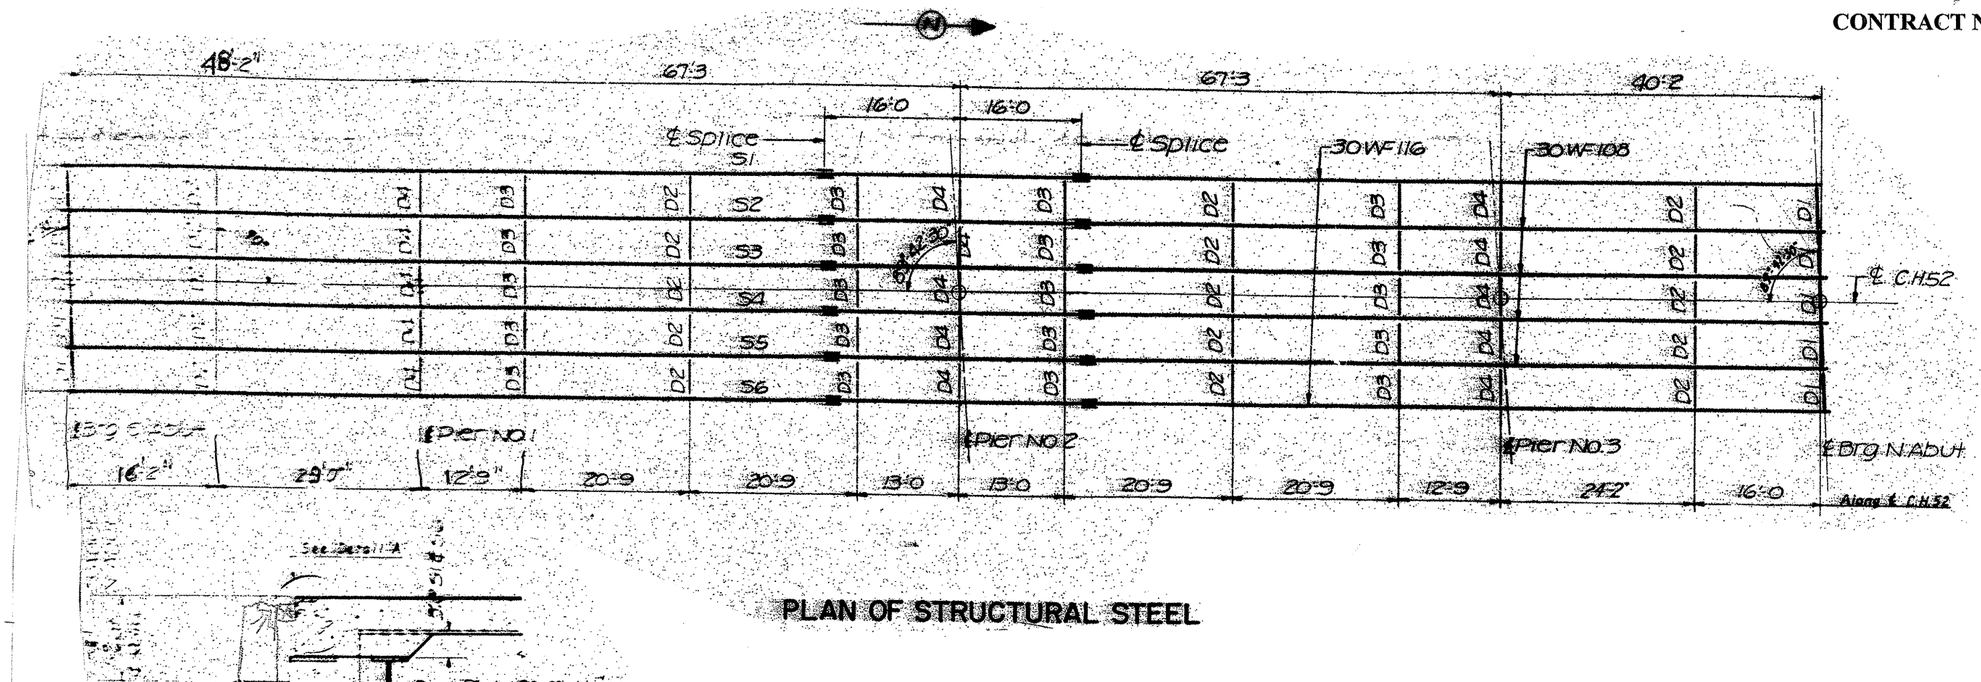

PLAN OF STRUCTURAL STEEL

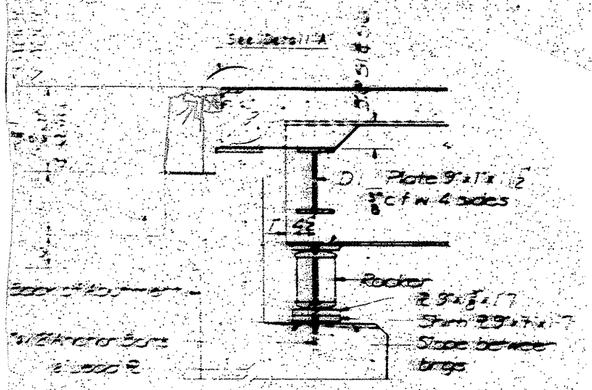

SECTION AT ABUTMENT

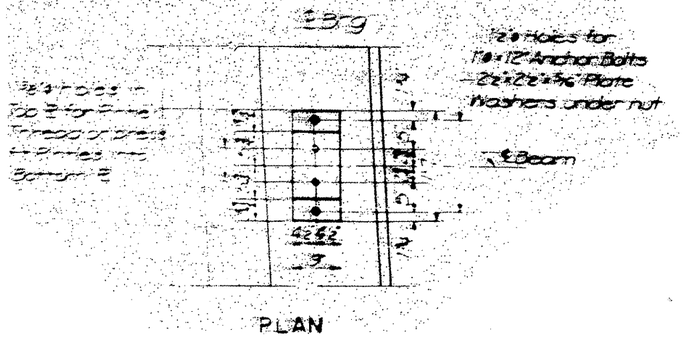

PLAN

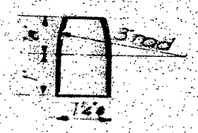

DETAIL OF PINTLE

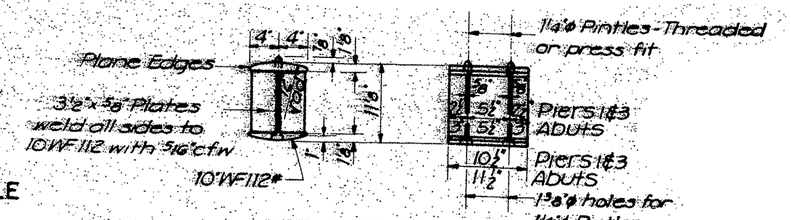

DETAIL OF BEARING AT PIERS 1&3 AND ABUTS

LOCATION NO. 12

EXIST. BRIDGE PLANS
GOUGAR RD. OVER I-80
SN 099-0203