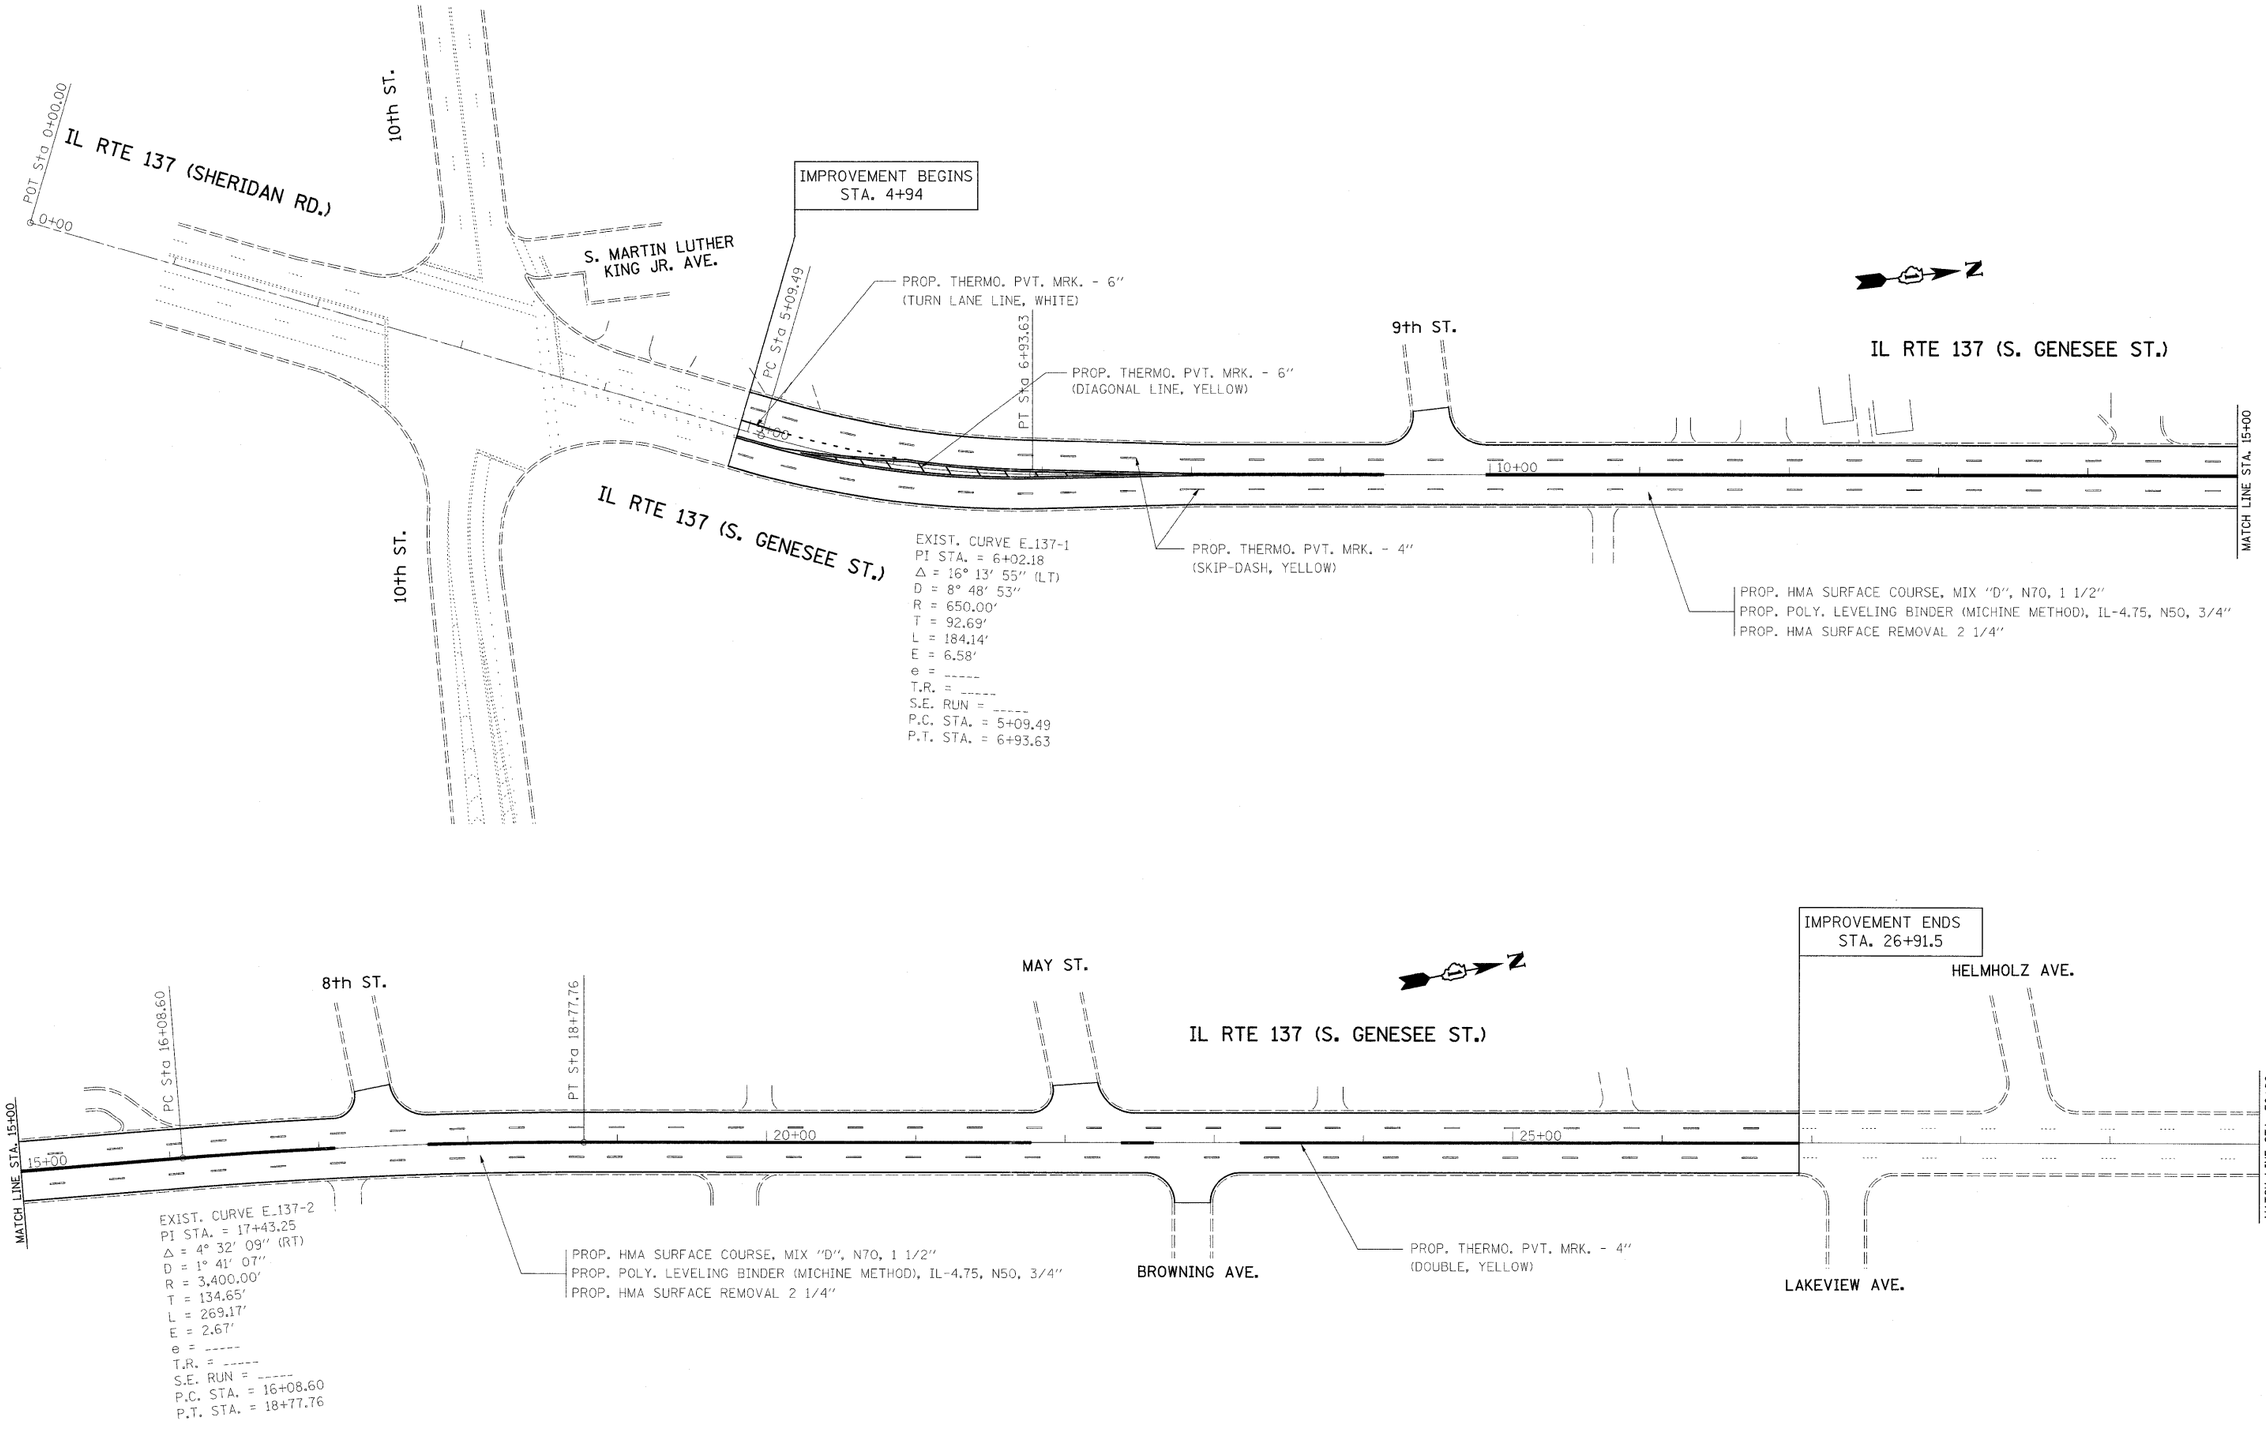

FILE NAME = c:\pw_work\pwidot\abebawa\d0147261\D187029-sht-plan.dgn	USER NAME = abebawa	DESIGNED -	REVISED -
		DRAWN -	REVISED -
	PLOT SCALE = 50.0000 ' / IN.	CHECKED -	REVISED -
	PLOT DATE = 6/12/2009	DATE -	REVISED -

STATE OF ILLINOIS
DEPARTMENT OF TRANSPORTATION

IL RTE. 137 (SOUTH AVE. TO NORTH OF 10TH ST.)
ROADWAY PLAN

SCALE: | SHEET NO. OF SHEETS | STA. | TO STA.

F.A.P RTE.	SECTION	COUNTY	TOTAL SHEETS	SHEET NO.
352	113 RS-6 (09)	LAKE	17	5
		CONTRACT NO. 60123		
	ILLINOIS FED. AID PROJECT			