F.A.I. RTE.	SECTION	COUNTY	TOTAL SHEETS	SHEET NO.
90/94	1717 I-6	COOK	60	50
STA. 2265+32.63	TO STA. 2287+21.27			
FED. ROAD DIST. NO.	ILLINOIS	FED. AID PROJECT		

62973

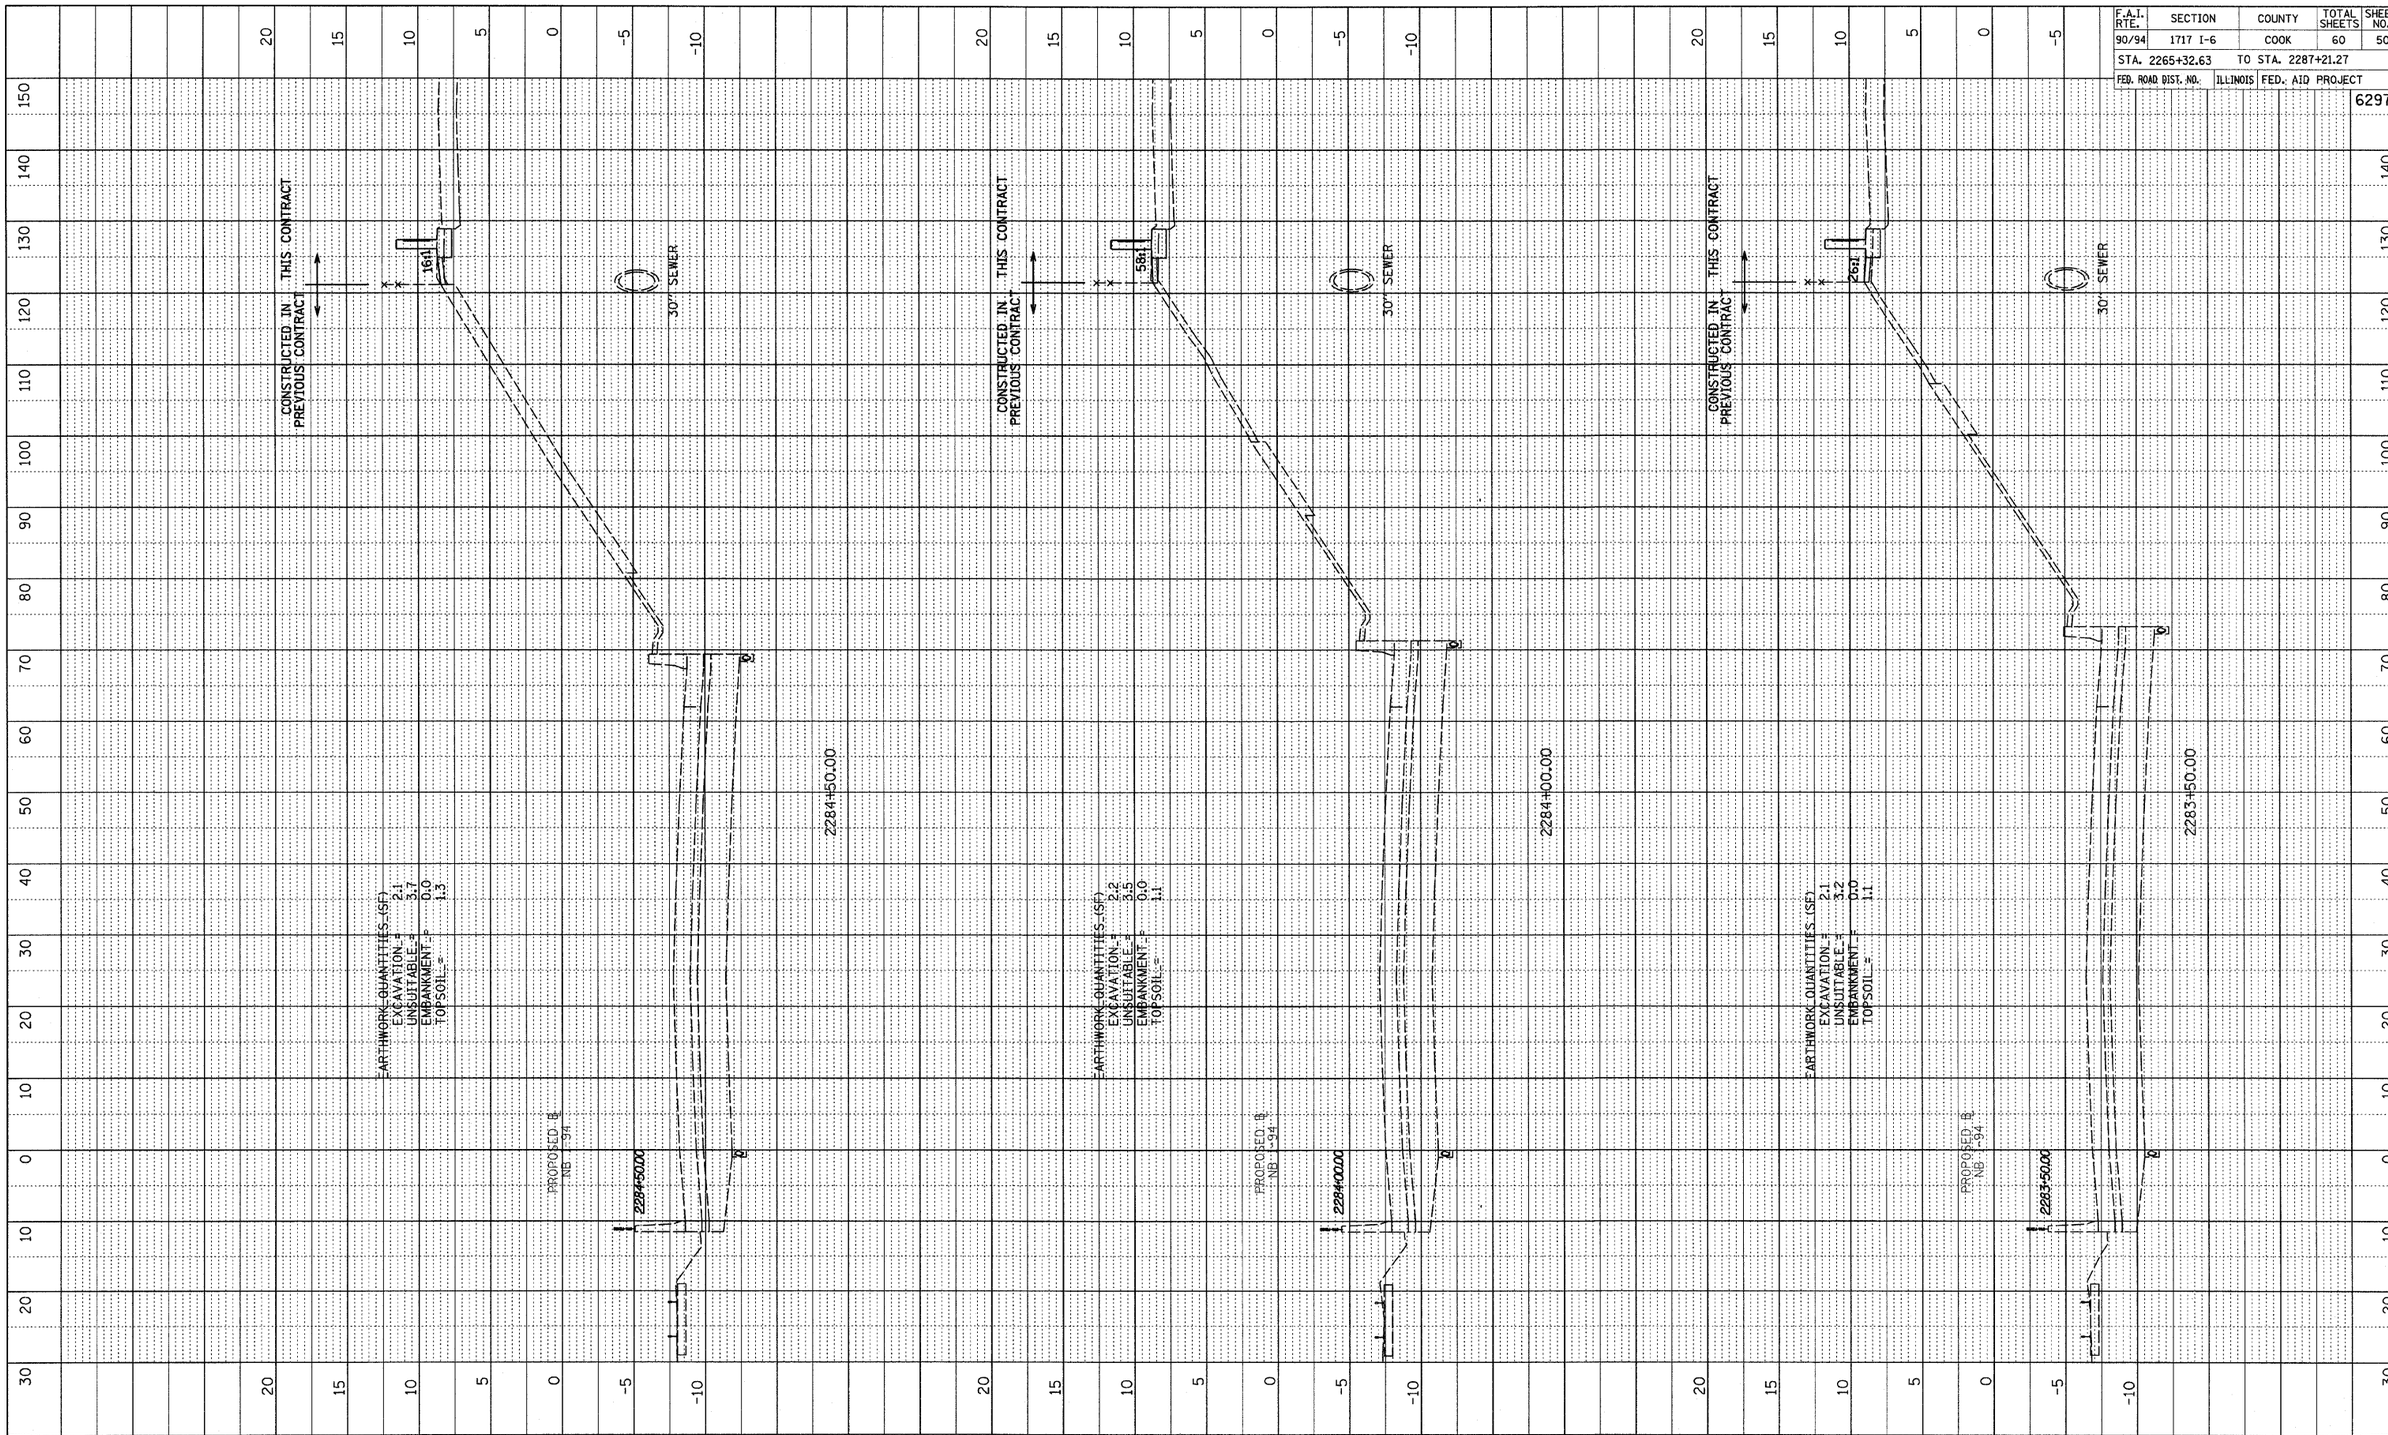

TYLIN INTERNATIONAL

HORIZONTAL SCALE 10' 0 10' 20'

VERTICAL SCALE 5' 0 5' 10'

NB I-94 (DAN RYAN EXPRESSWAY)
STA. 2283+50 TO STA. 2284+50

PROFILE NOTE BOOK NO. ____ SURVEYED PLOTTED GRADES CHECKED B.M. NOTED STRUCTURE NOTATIONS CHKD BY DATE