F.A.I. RTE.	SECTION	COUNTY	TOTAL SHEETS	SHEET NO.
90/94	*	COOK	45	16
STA. 8198+56.30		TO STA. 8201+00		
FED. ROAD DIST. NO. 1	ILLINOIS	FED. AID PROJECT		
*(1818, 1919, 1919.15) I-11			62983	

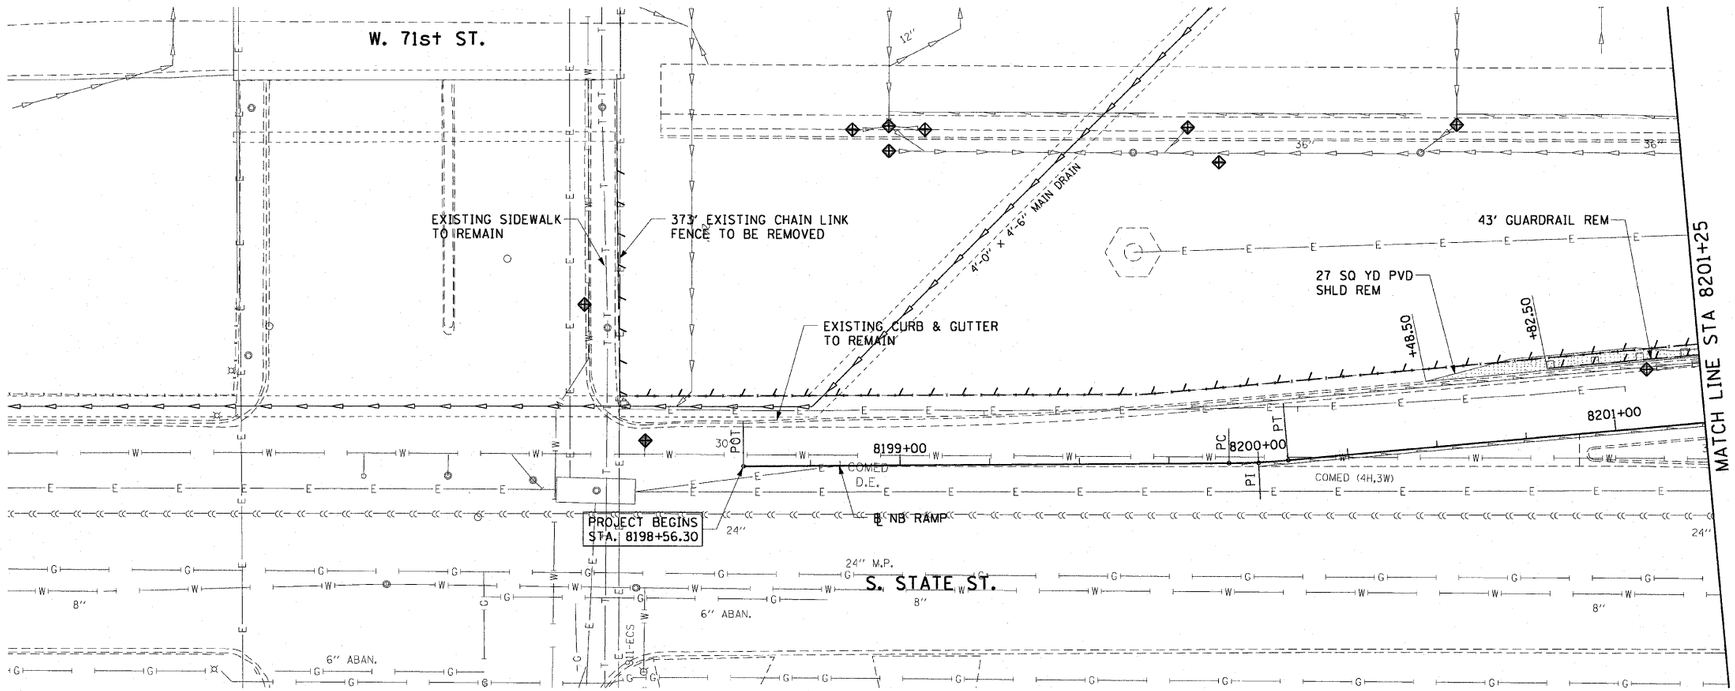

LEGEND:

- AREA REMOVALS
- LINEAR REMOVALS
- X" TREE REMOVAL (WITH SIZE)
- INLET FILTER

EXISTING CONDITIONS AND REMOVAL

PROPOSED IMPROVEMENTS

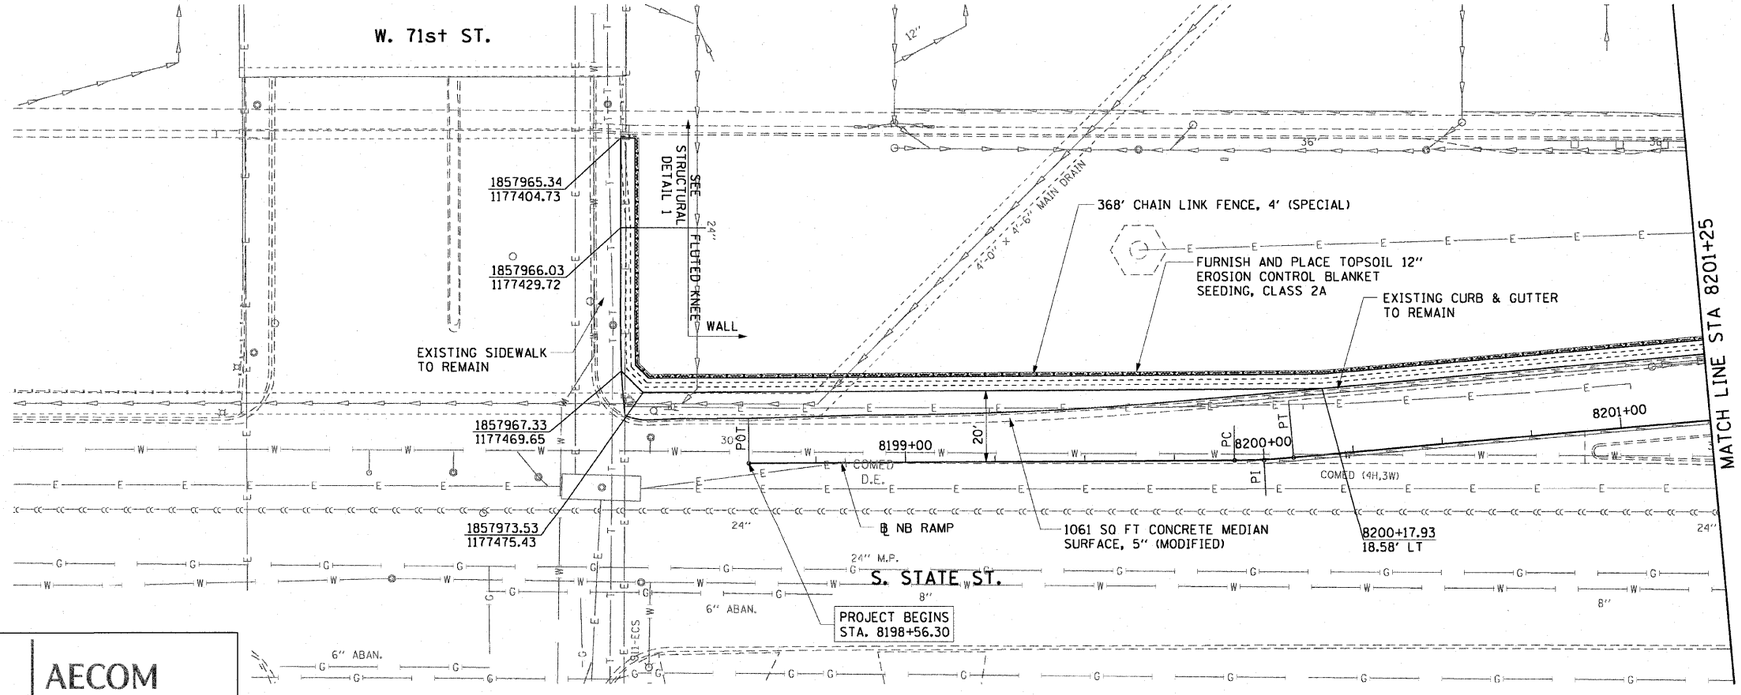

NOTES:

1. SEE STRUCTURAL DETAILS FOR FLUTED KNEE WALL DETAILS.
2. ALL POINT CALLOUTS ARE TAKEN AT THE EDGE OF THE KNEE WALL BASE.
3. SEE ROADWAY DETAILS FOR CONCRETE MEDIAN DETAILS.

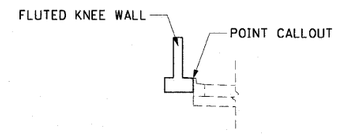

AECOM

1 OF 6

REVISIONS NAME	DATE

ILLINOIS DEPARTMENT OF TRANSPORTATION
F.A.I. 90/94 (DAN RYAN EXPRESSWAY)
71ST ST TO 63RD ST (NORTHBOUND KNEE WALLS)

EXISTING AND PROPOSED ROADWAY PLANS

SCALE: 1"=20' DRAWN BY: NJH
DATE: JANUARY 14, 2009 CHECKED BY: RMG

\\uschgl1p207\p40468\p40468civil\28 knee_wall_fences\ffl\contract 2\dgn\27a001za.sht
1/13/2009 11:19:35 AM