SHERIDAN ROAD (WATER MAIN)
SOUTH BOULEVARD TO KEENEY STREET

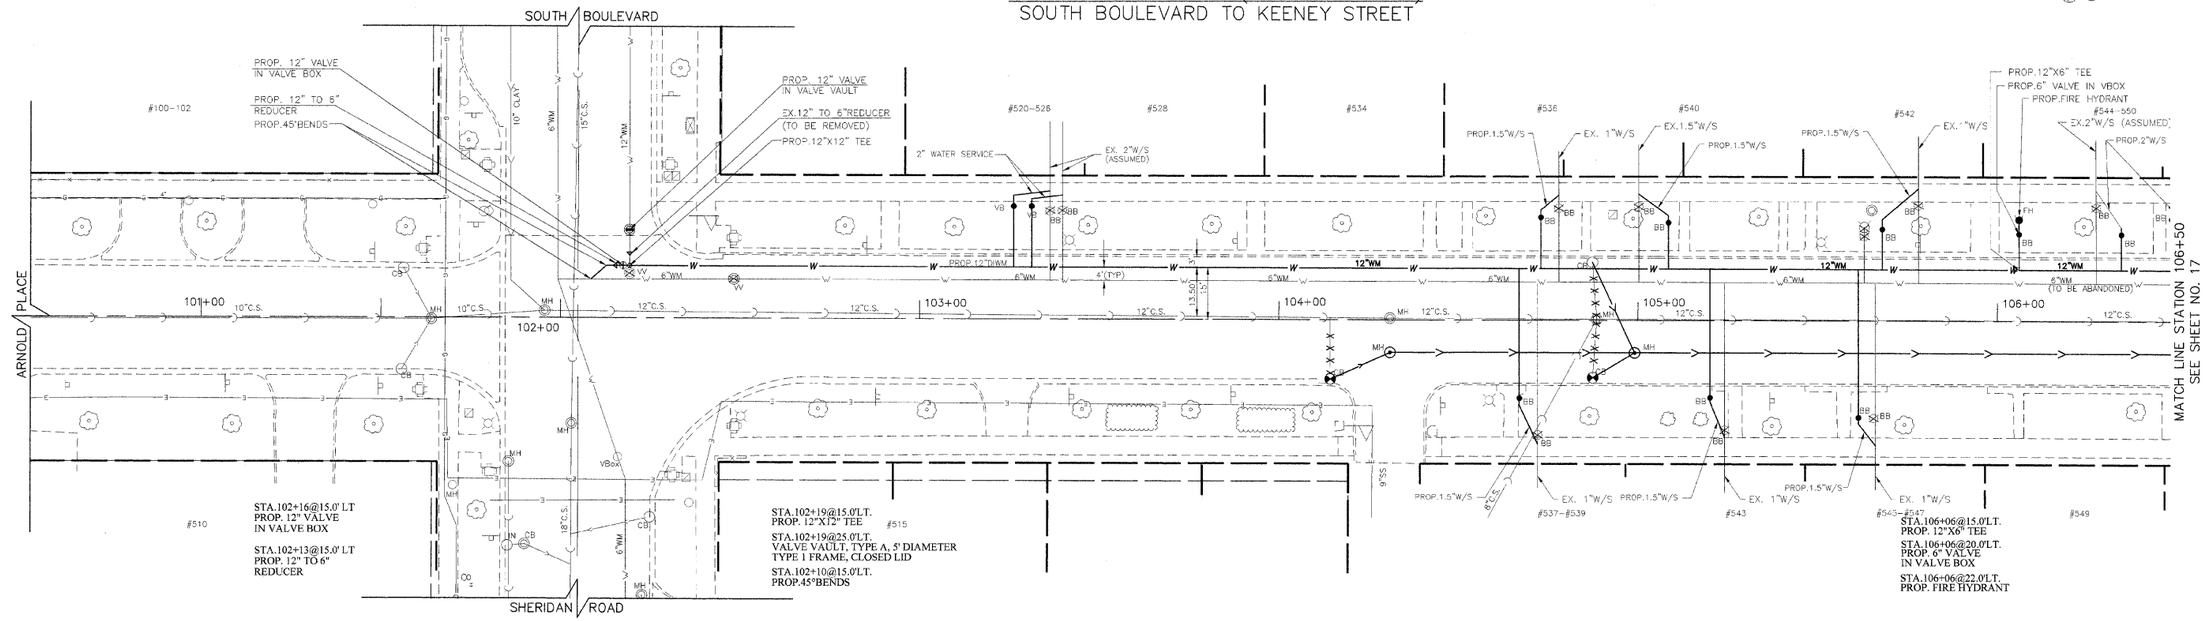

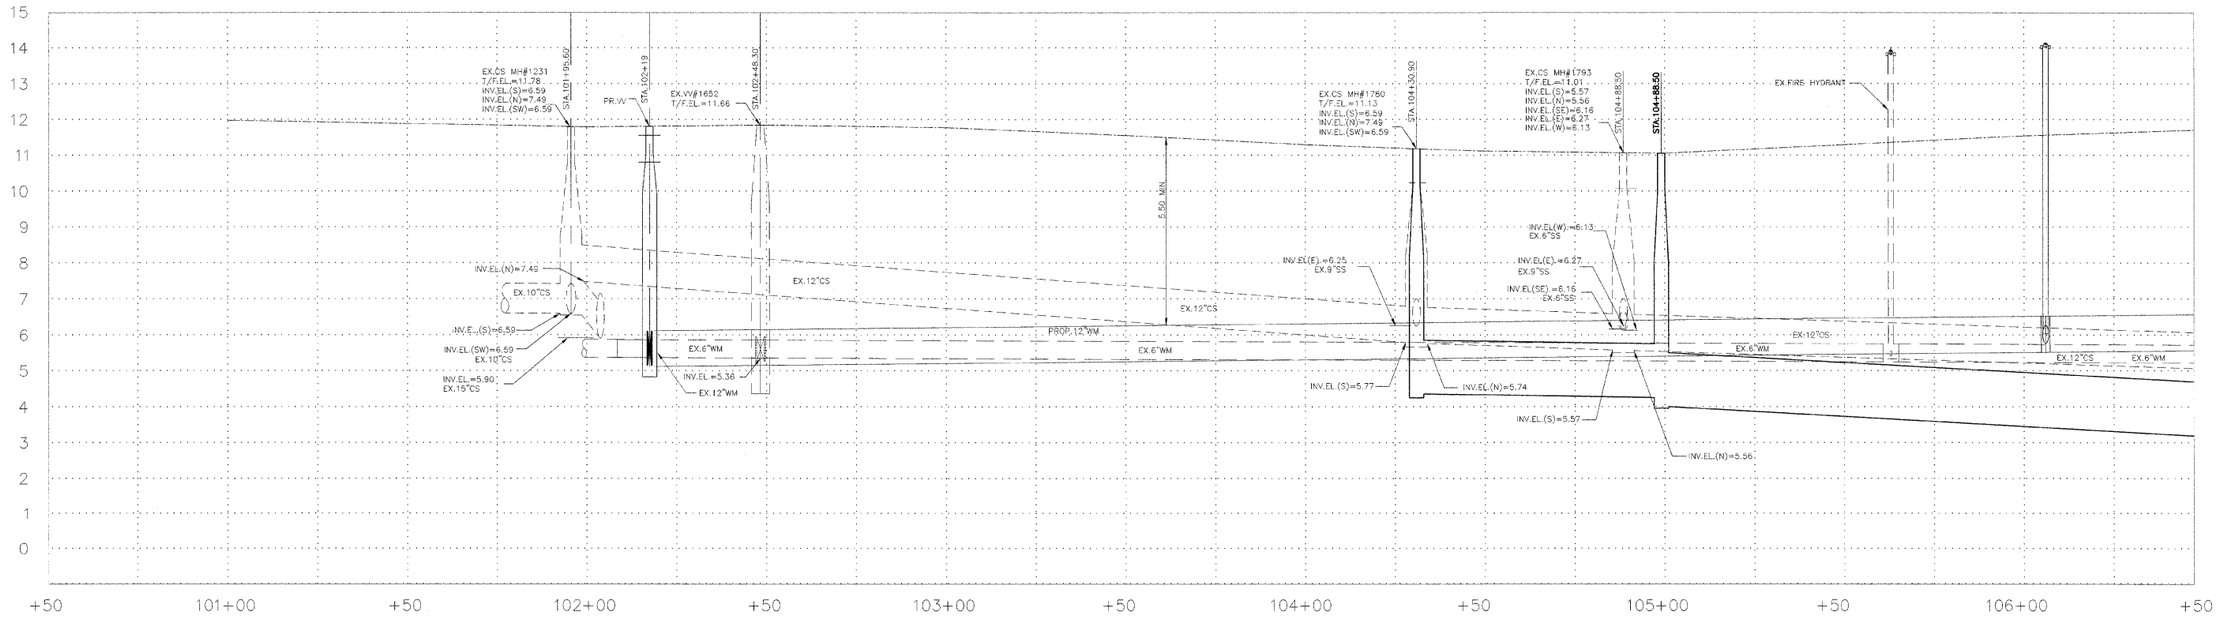

PLANS PREPARED BY: City of Evanston — CITY OF EVANSTON, PUBLIC WORKS DEPARTMENT TRANSPORTATION AND ENGINEERING DIVISION, PHONE: (847) 856-2924	DESIGNED — DSM, AA	REVISED — 5/20/09 PER MWRD	STATE OF ILLINOIS DEPARTMENT OF TRANSPORTATION	WATER MAIN IMPROVEMENT PLANS SHERIDAN ROAD	F.A.U. RTE. 2865 / SECTION 08-00250-01-PV / COUNTY COOK / TOTAL SHEETS 31 / SHEET NO. 16
	DRAWN — DSM	REVISED — 5/20/09 PER IDOT			CONTRACT NO. 63189
	CHECKED — SN, PC	REVISED —			ILLINOIS FED. AID PROJECT
	DATE — 2 / 3 / 2009	REVISED —		SCALE: 1" = 20' / SHEET NO. 16 OF 31 SHEETS / STA. 100+50 TO STA. 106+50	