CONTRACT NO. 63205

F.A.U. RTE.	SECTION	COUNTY	TOTAL SHEETS	SHEET NO.
1382	09-00110-00-RS	COOK	6	4
STA.	TO STA.			
FED. ROAD DIST. NO.	ILLINOIS	FED. AID PROJECT		

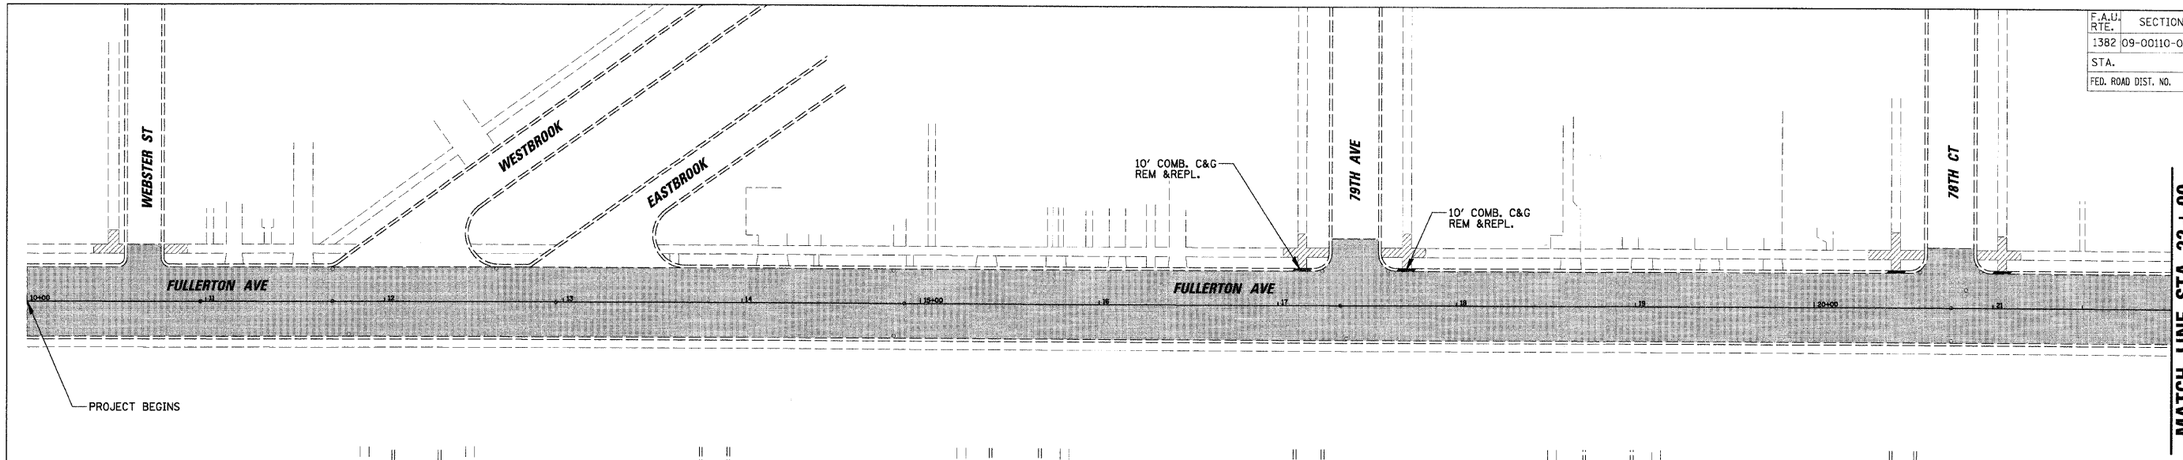

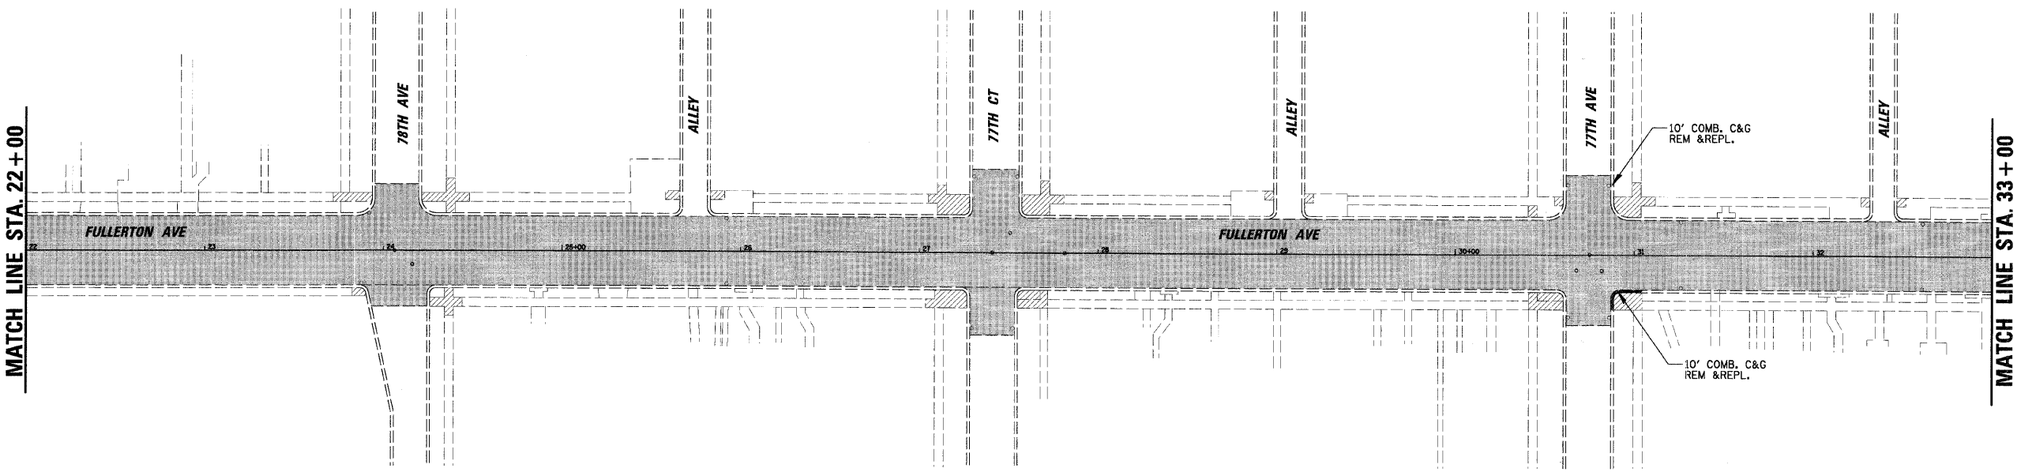

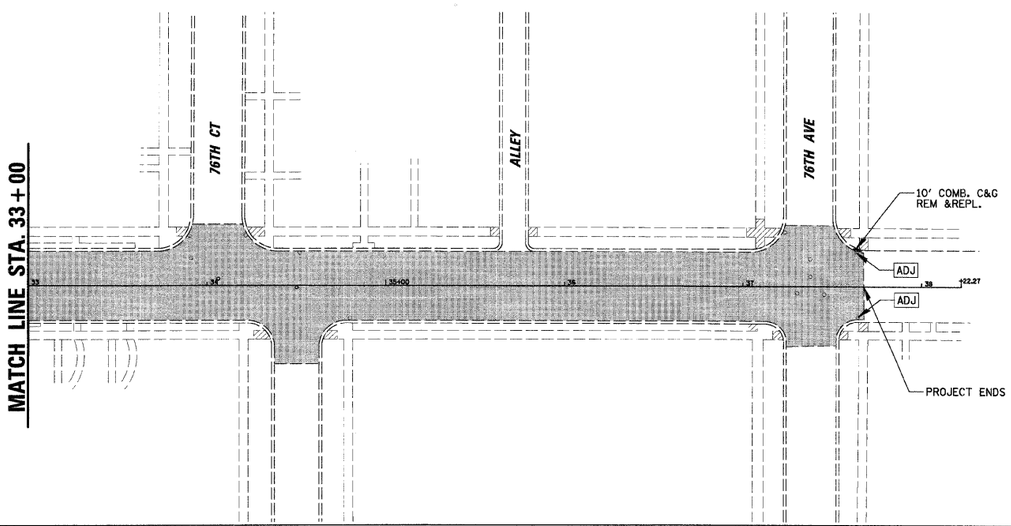

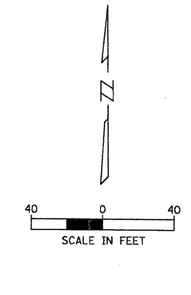

LEGEND:

- HOT-MIX ASPHALT SURFACE REMOVAL, 2"
- SIDEWALK WORK

REVISIONS NAME	DATE

ILLINOIS DEPARTMENT OF TRANSPORTATION

FULLERTON AVENUE EXISTING CONDITIONS AND REMOVAL PLAN

SCALE: 40'
DATE 5/27/2009
DRAWN BY ELA
CHECKED BY OCG

PLOT DATE = 5/27/2009
FILE NAME = N:\ELM\WOODPARK\98186\Civil\NEW_98186_01.SHT
PLOT SCALE = 40'
USER NAME = ARDOLDEN