# TYPICAL SECTIONS

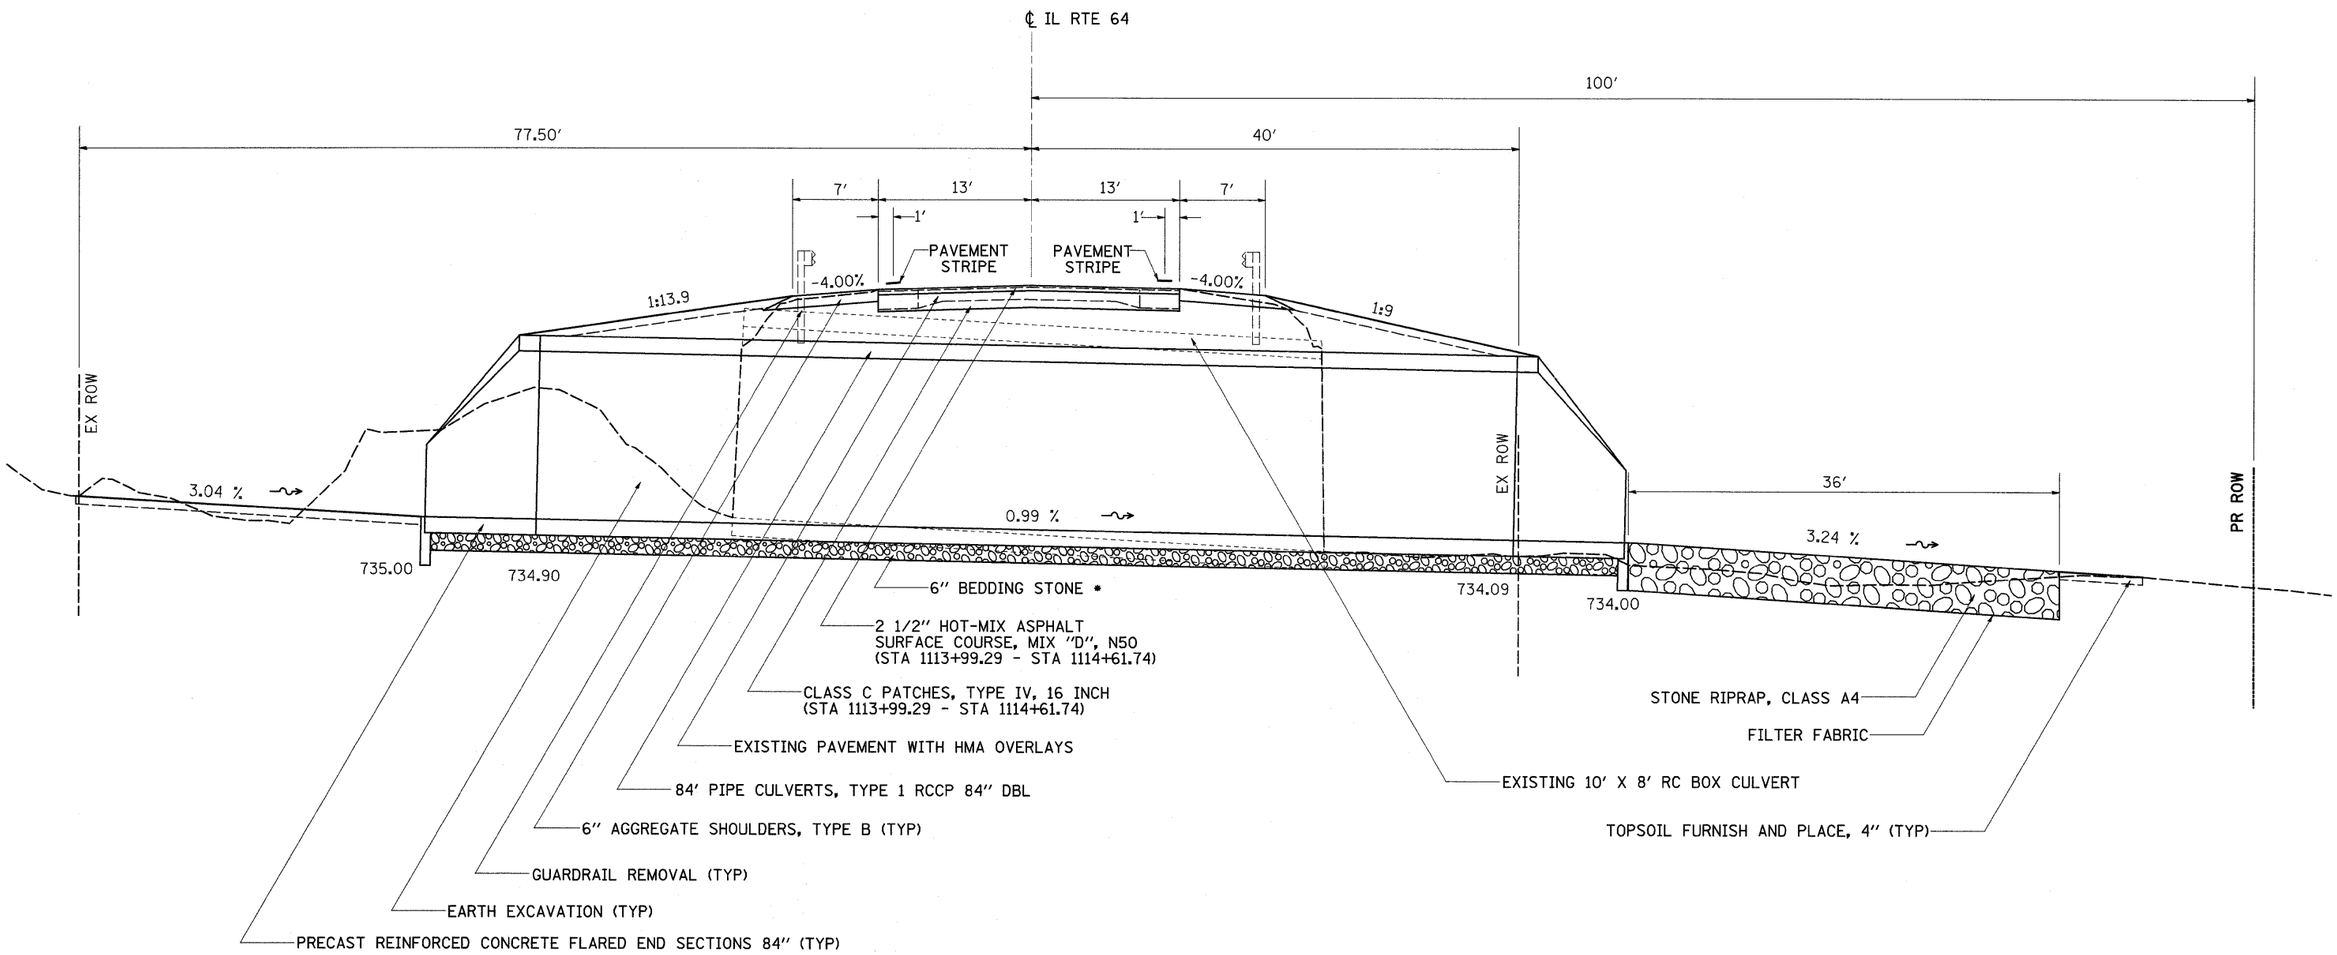


**CULVERT TYPICAL SECTION – IL RTE 64 @ PROPOSED CULVERT SN 071–1229**

STA 1114+30.48

* BEDDING IS INCLUDED IN THE COST OF THE PIPE CULVERT

| | | | | | | | | | | | |
|---|---|---|---|---|---|---|---|---|---|---|---|
| FILE NAME = c:\pw_work\pwidot\goffjl\dms41990\d08708typ.dgn | USER NAME = goffjl | DESIGNED - | REVISED - | STATE OF ILLINOIS DEPARTMENT OF TRANSPORTATION | TYPICAL SECTIONS | F.A.P. RTE. | SECTION | COUNTY | TOTAL SHEETS | SHEET NO. |
| | | DRAWN - | REVISED - | | | 17 | 110T-4 | OGLE | 40 | 7 |
| | PLOT SCALE = 50.0000 ′ / IN. | CHECKED - | REVISED - | | | | | CONTRACT NO. 64E32 | | |
| | PLOT DATE = Tue Apr 14 14:53:42 2009 | DATE - | REVISED - | | SCALE: SHEET NO. 3 OF 6 SHEETS STA. TO STA. | FED. ROAD DIST. NO. | ILLINOIS | FED. AID PROJECT | | |