FINAL SURVEY		BY	DATE
NOTE BOOK	SURVEYED		
NO.	PLOTTED		
	TEMPLATE		
	AREAS		
	AREAS CHECKED		

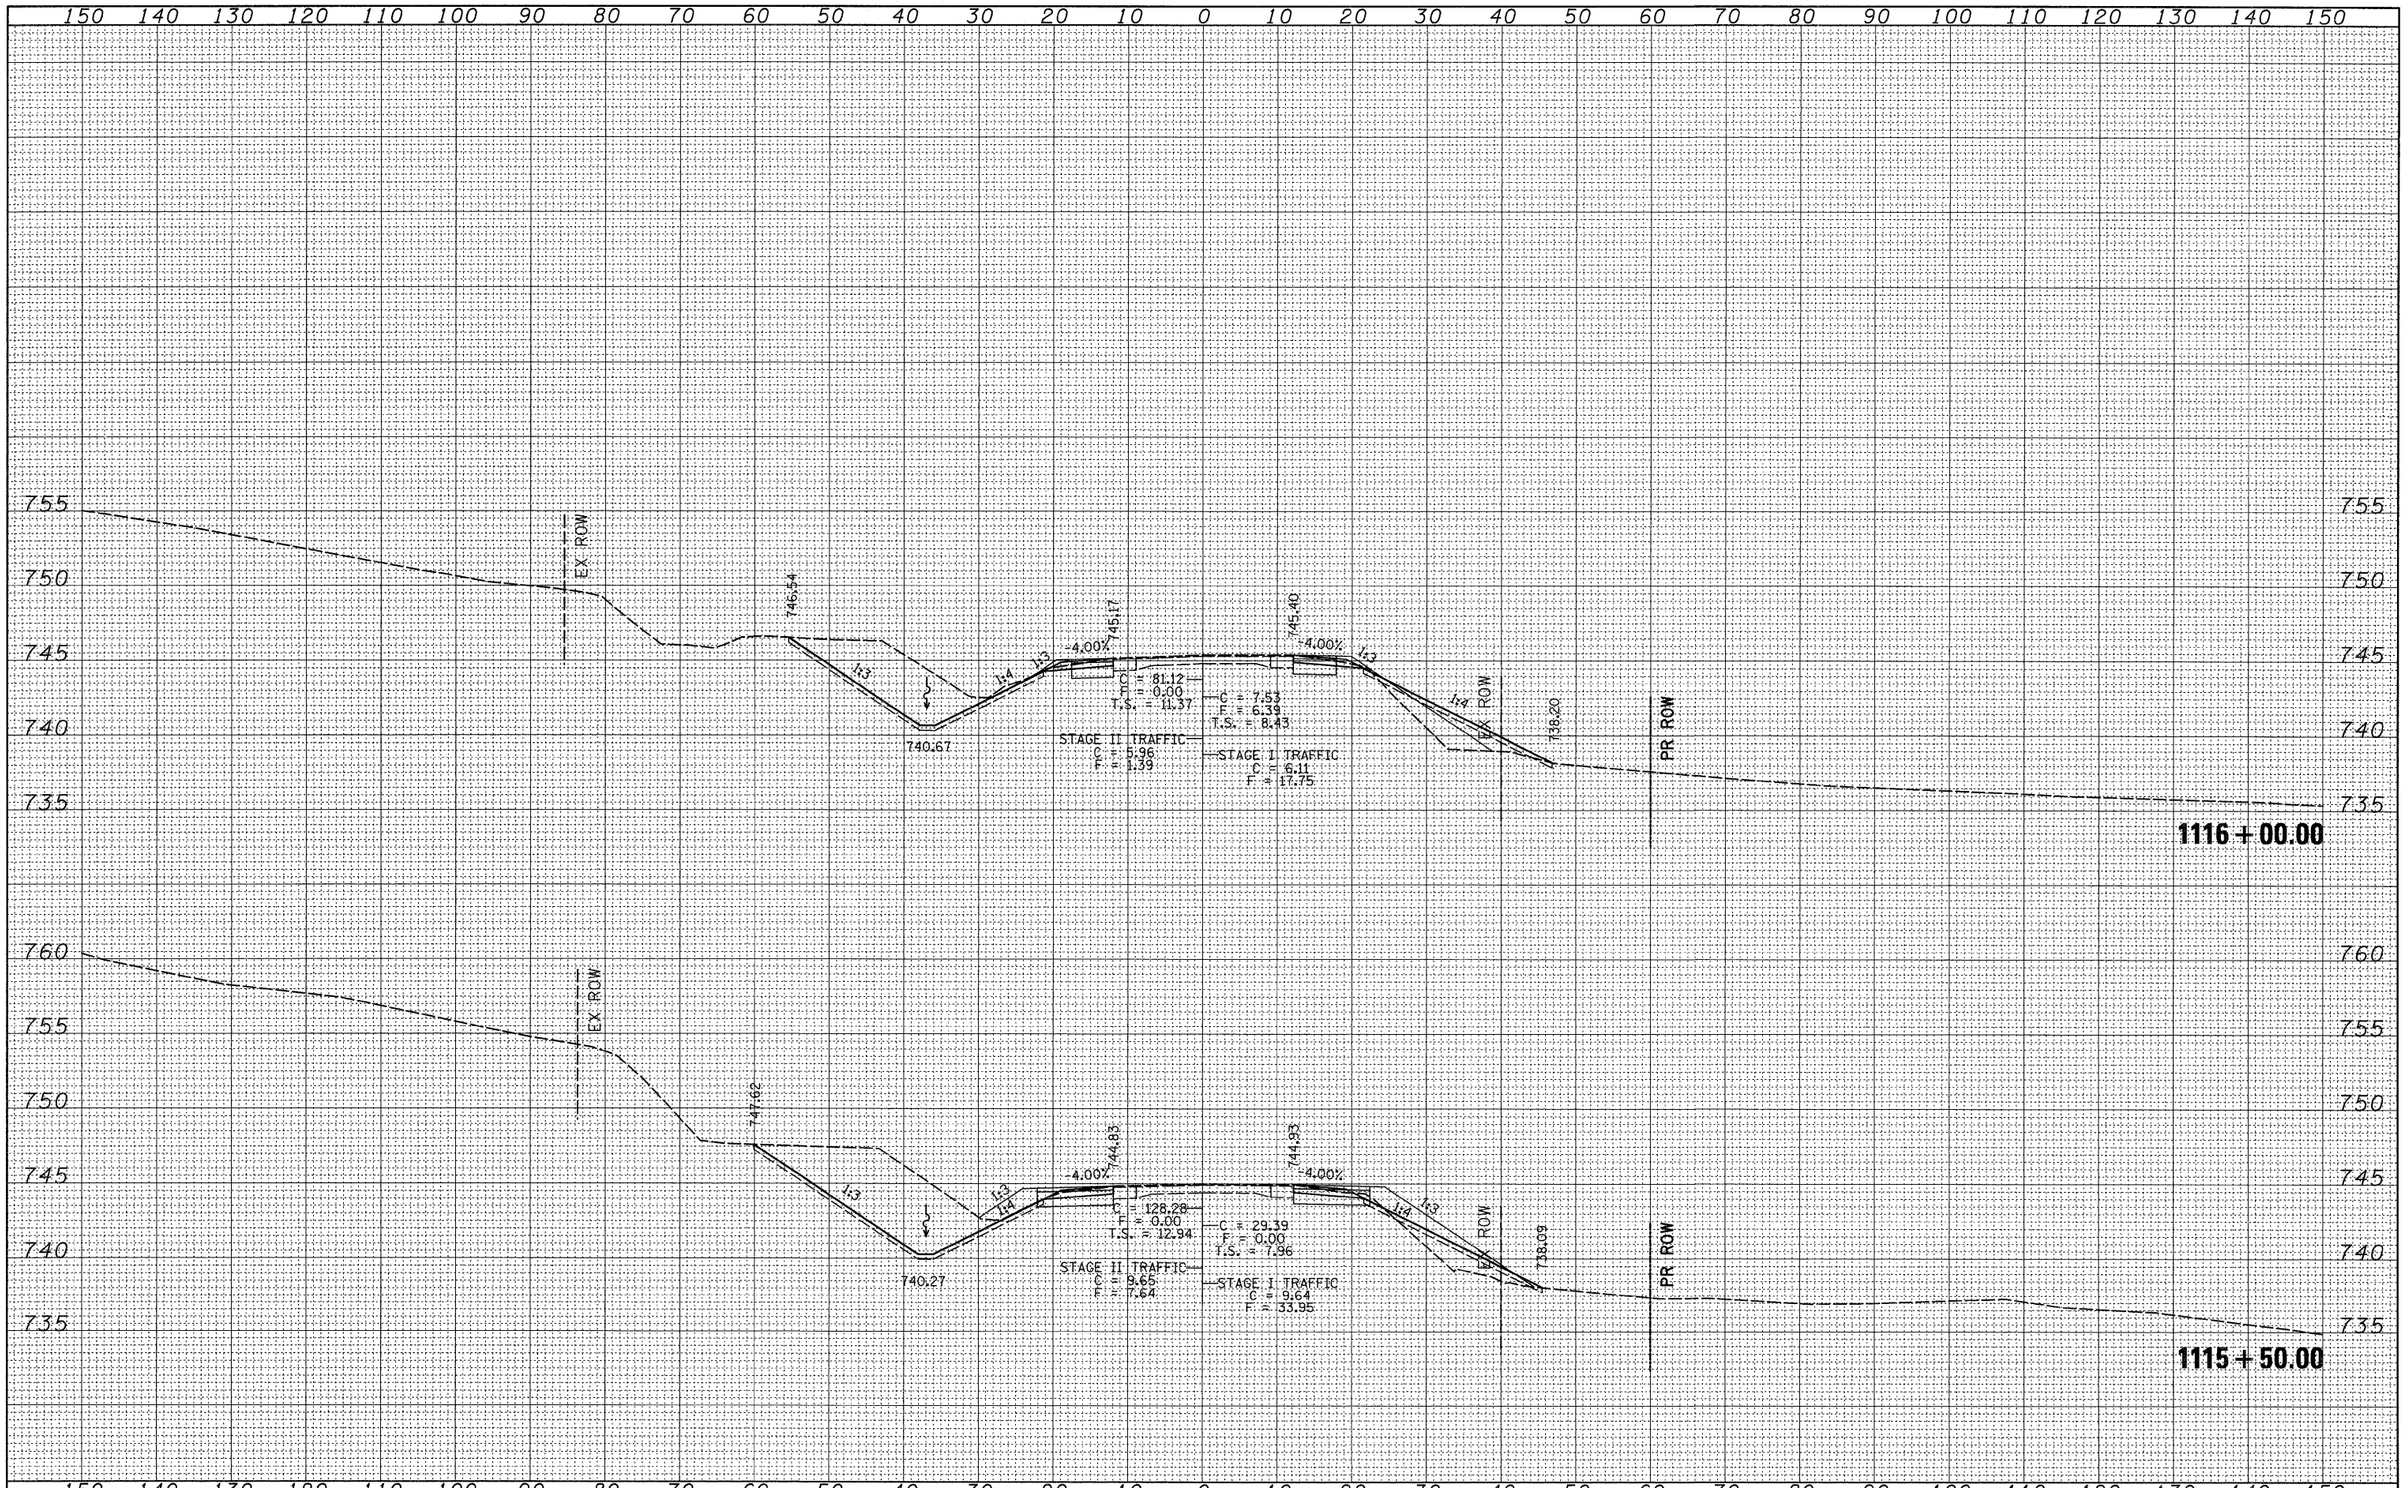

ORIGINAL SURVEY		BY	DATE
NOTE BOOK	SURVEYED		
NO.	PLOTTED		
	TEMP.ATE		
	AREAS		
	AREAS CHECKED		

FILE NAME = c:\pw_work\pwidot\goffjl\dms41992\d208708xm.dgn	USER NAME = goffjl	DESIGNED -	REVISED -
		DRAWN -	REVISED -
	PLOT SCALE = 10.0000 ' / IN.	CHECKED -	REVISED -
	PLOT DATE = Thu Apr 23 13:41:14 2009	DATE -	REVISED -

STATE OF ILLINOIS
DEPARTMENT OF TRANSPORTATION

IL RTE 64

SCALE: | SHEET NO. 5 OF 8 SHEETS | STA. 1115+50.00 TO STA. 1116+00.00

F.A.P. RTE.	SECTION	COUNTY	TOTAL SHEETS	SHEET NO.
17	110T-4	OGLE	40	37
		CONTRACT NO. 64E32		
	ILLINOIS	FED. AID PROJECT		