STATE OF ILLINOIS
DEPARTMENT OF TRANSPORTATION

ROUTE NO.	SECTION	COUNTY	TOTAL SHEETS	SHEET NO.
FAP 29	ΔΔ	Knox	16	13
FED. ROAD DIST. NO. 7	ILLINOIS	FED. AID PROJECT-		

SHEET NO. 5
8 SHEETS

Contract Number: 68856 ΔΔ (21-HB-2)I-4

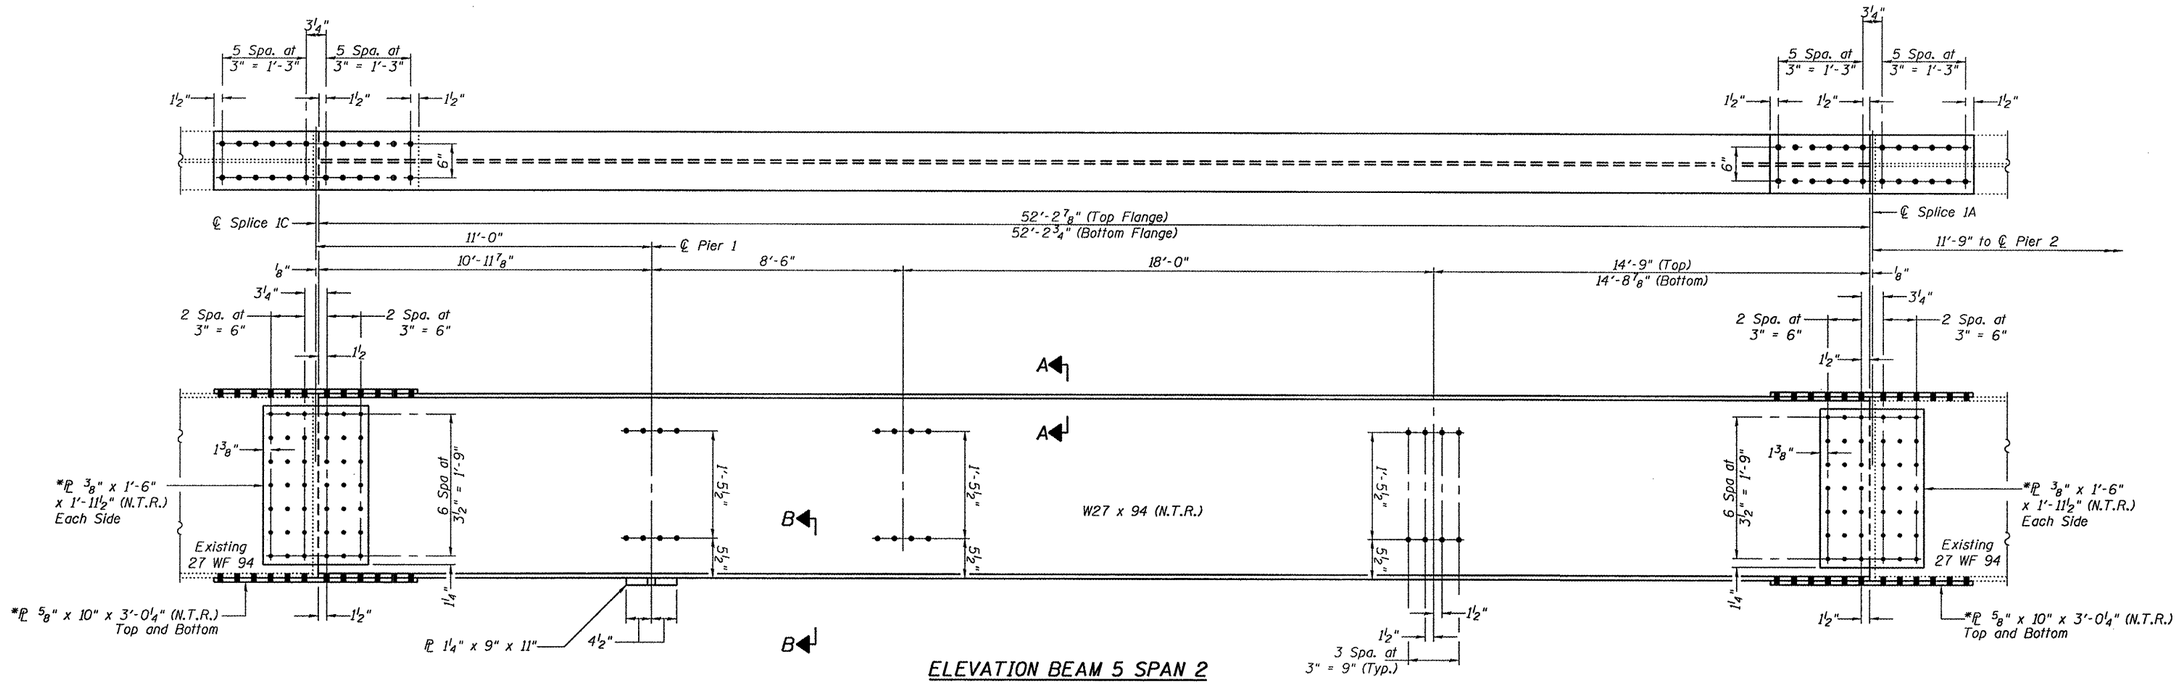

ELEVATION BEAM 5 SPAN 2

*Holes in existing beam shall be field drilled using the new splice plates as a template.

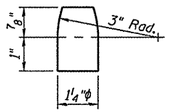

DETAIL OF PINTLE
(For Information Only)

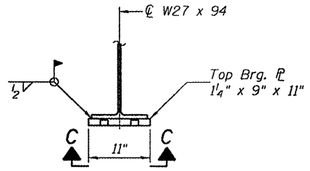

SECTION B-B

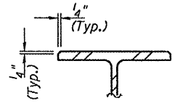

SECTION A-A

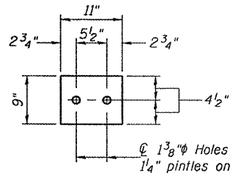

SECTION C-C

DESIGNED	V.H.V.
CHECKED	A.J.B.
DRAWN	Drew Christopher
CHECKED	V.H.V. A.J.B.

June 18, 2009
EXAMINED — ENGINEER OF STRUCTURAL SERVICES
PASSED — ENGINEER OF BRIDGES AND STRUCTURES

BEAM DETAILS
F.A. ROUTE 29
KNOX COUNTY
S.N. 048-0065

SLT-94-001-08

0480065_a.dgn 6/18/2009 9:58:53 AM