FOR INFORMATION ONLY – 090–0137
42" PLATE GIRDER

ROUTE	SECTION	COUNTY	TOTAL SHEETS	SHEET NO.
I – 155	[90–(107,107–2,108)HB]P	TAZEWELL	13	12

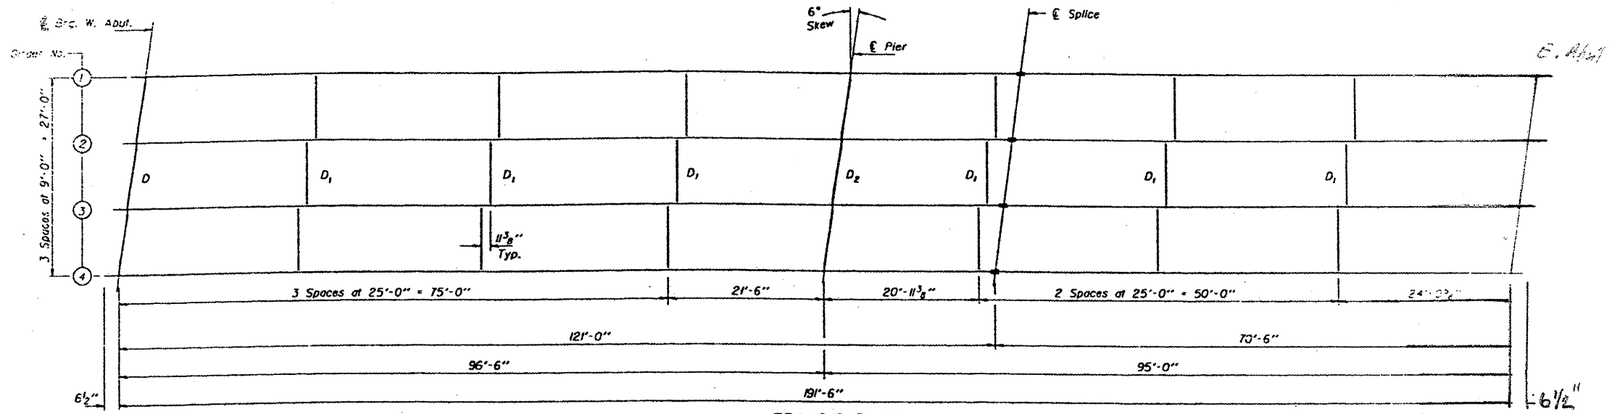

FRAMING PLAN

All plates for the girders, including the bearing stiffeners, shall be AASHTO M-223 Grade 50.

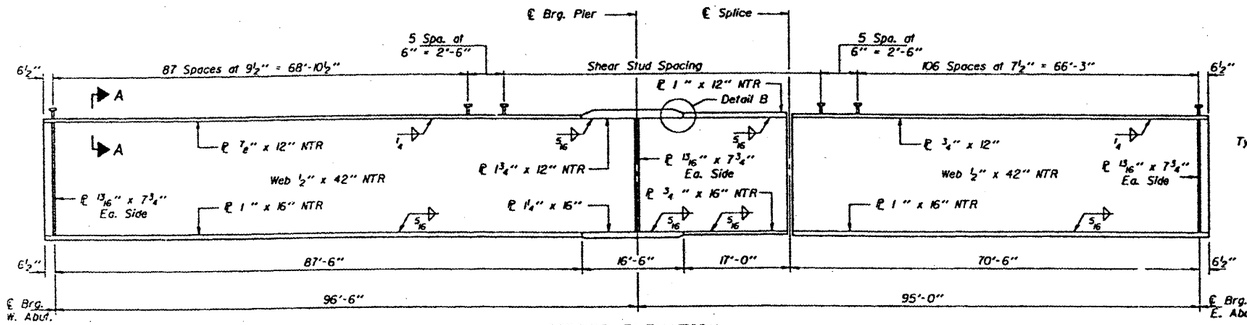

GIRDER ELEVATION

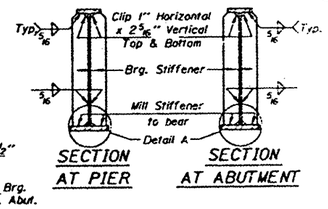

SECTION AT PIER

SECTION AT ABUTMENT

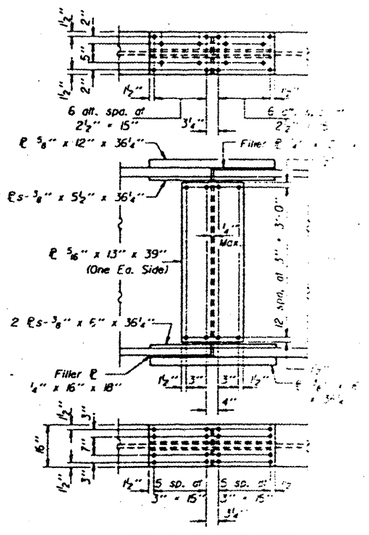

FIELD SPLICE DETAIL

PLAN SHEETS