F.A.U. RTE.	SECTION	COUNTY	TOTAL SHEETS	SHEET NO.
	97-00084-00-BR	DU PAGE	241	82
STA.		TO STA.		
FED. ROAD DIST. NO. 1	ILLINOIS	FED. AID PROJECT		

CONTRACT NO. 83908

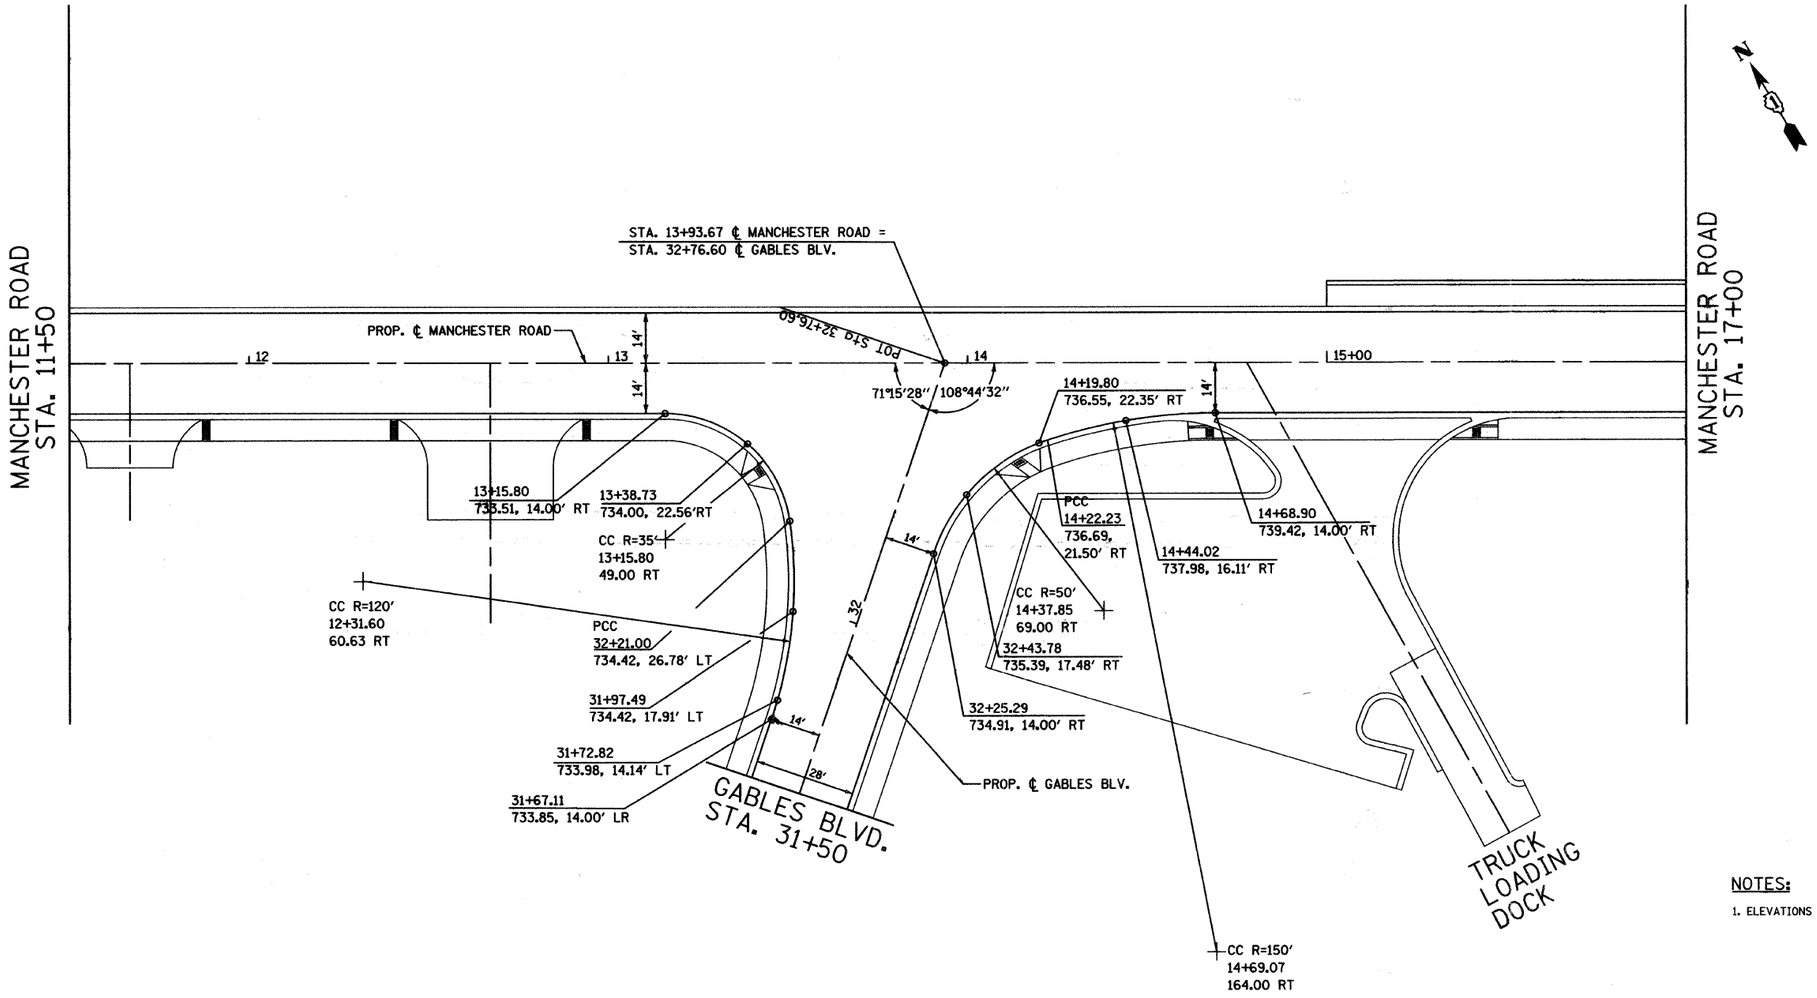

NOTES:

1. ELEVATIONS TYPICALLY SHOWN AT APPROXIMATELY 25 FT. INTERVALS

20 0 20 40 60 80 100

SCALE IN FEET

SHEET 1 OF 3

REVISIONS NAME	DATE

CITY OF WHEATON

MANCHESTER ROAD / WESLEY STREET
OVER UNION PACIFIC RAILROAD

INTERSECTION DETAIL

SCALE: VERT.
HORIZ. 1" = 20'
DATE 6/4/2008

DRAWN BY JJS
CHECKED BY DWW