F.A.U. RTE.	SECTION	COUNTY	TOTAL SHEETS	SHEET NO.
	97-00084-00-BR	DU PAGE	241	87
STA. 40+00.00	TO STA. 45+50.00			
FED. ROAD DIST. NO. 1	ILLINOIS	FED. AID PROJECT		

CONTRACT NO. 83908

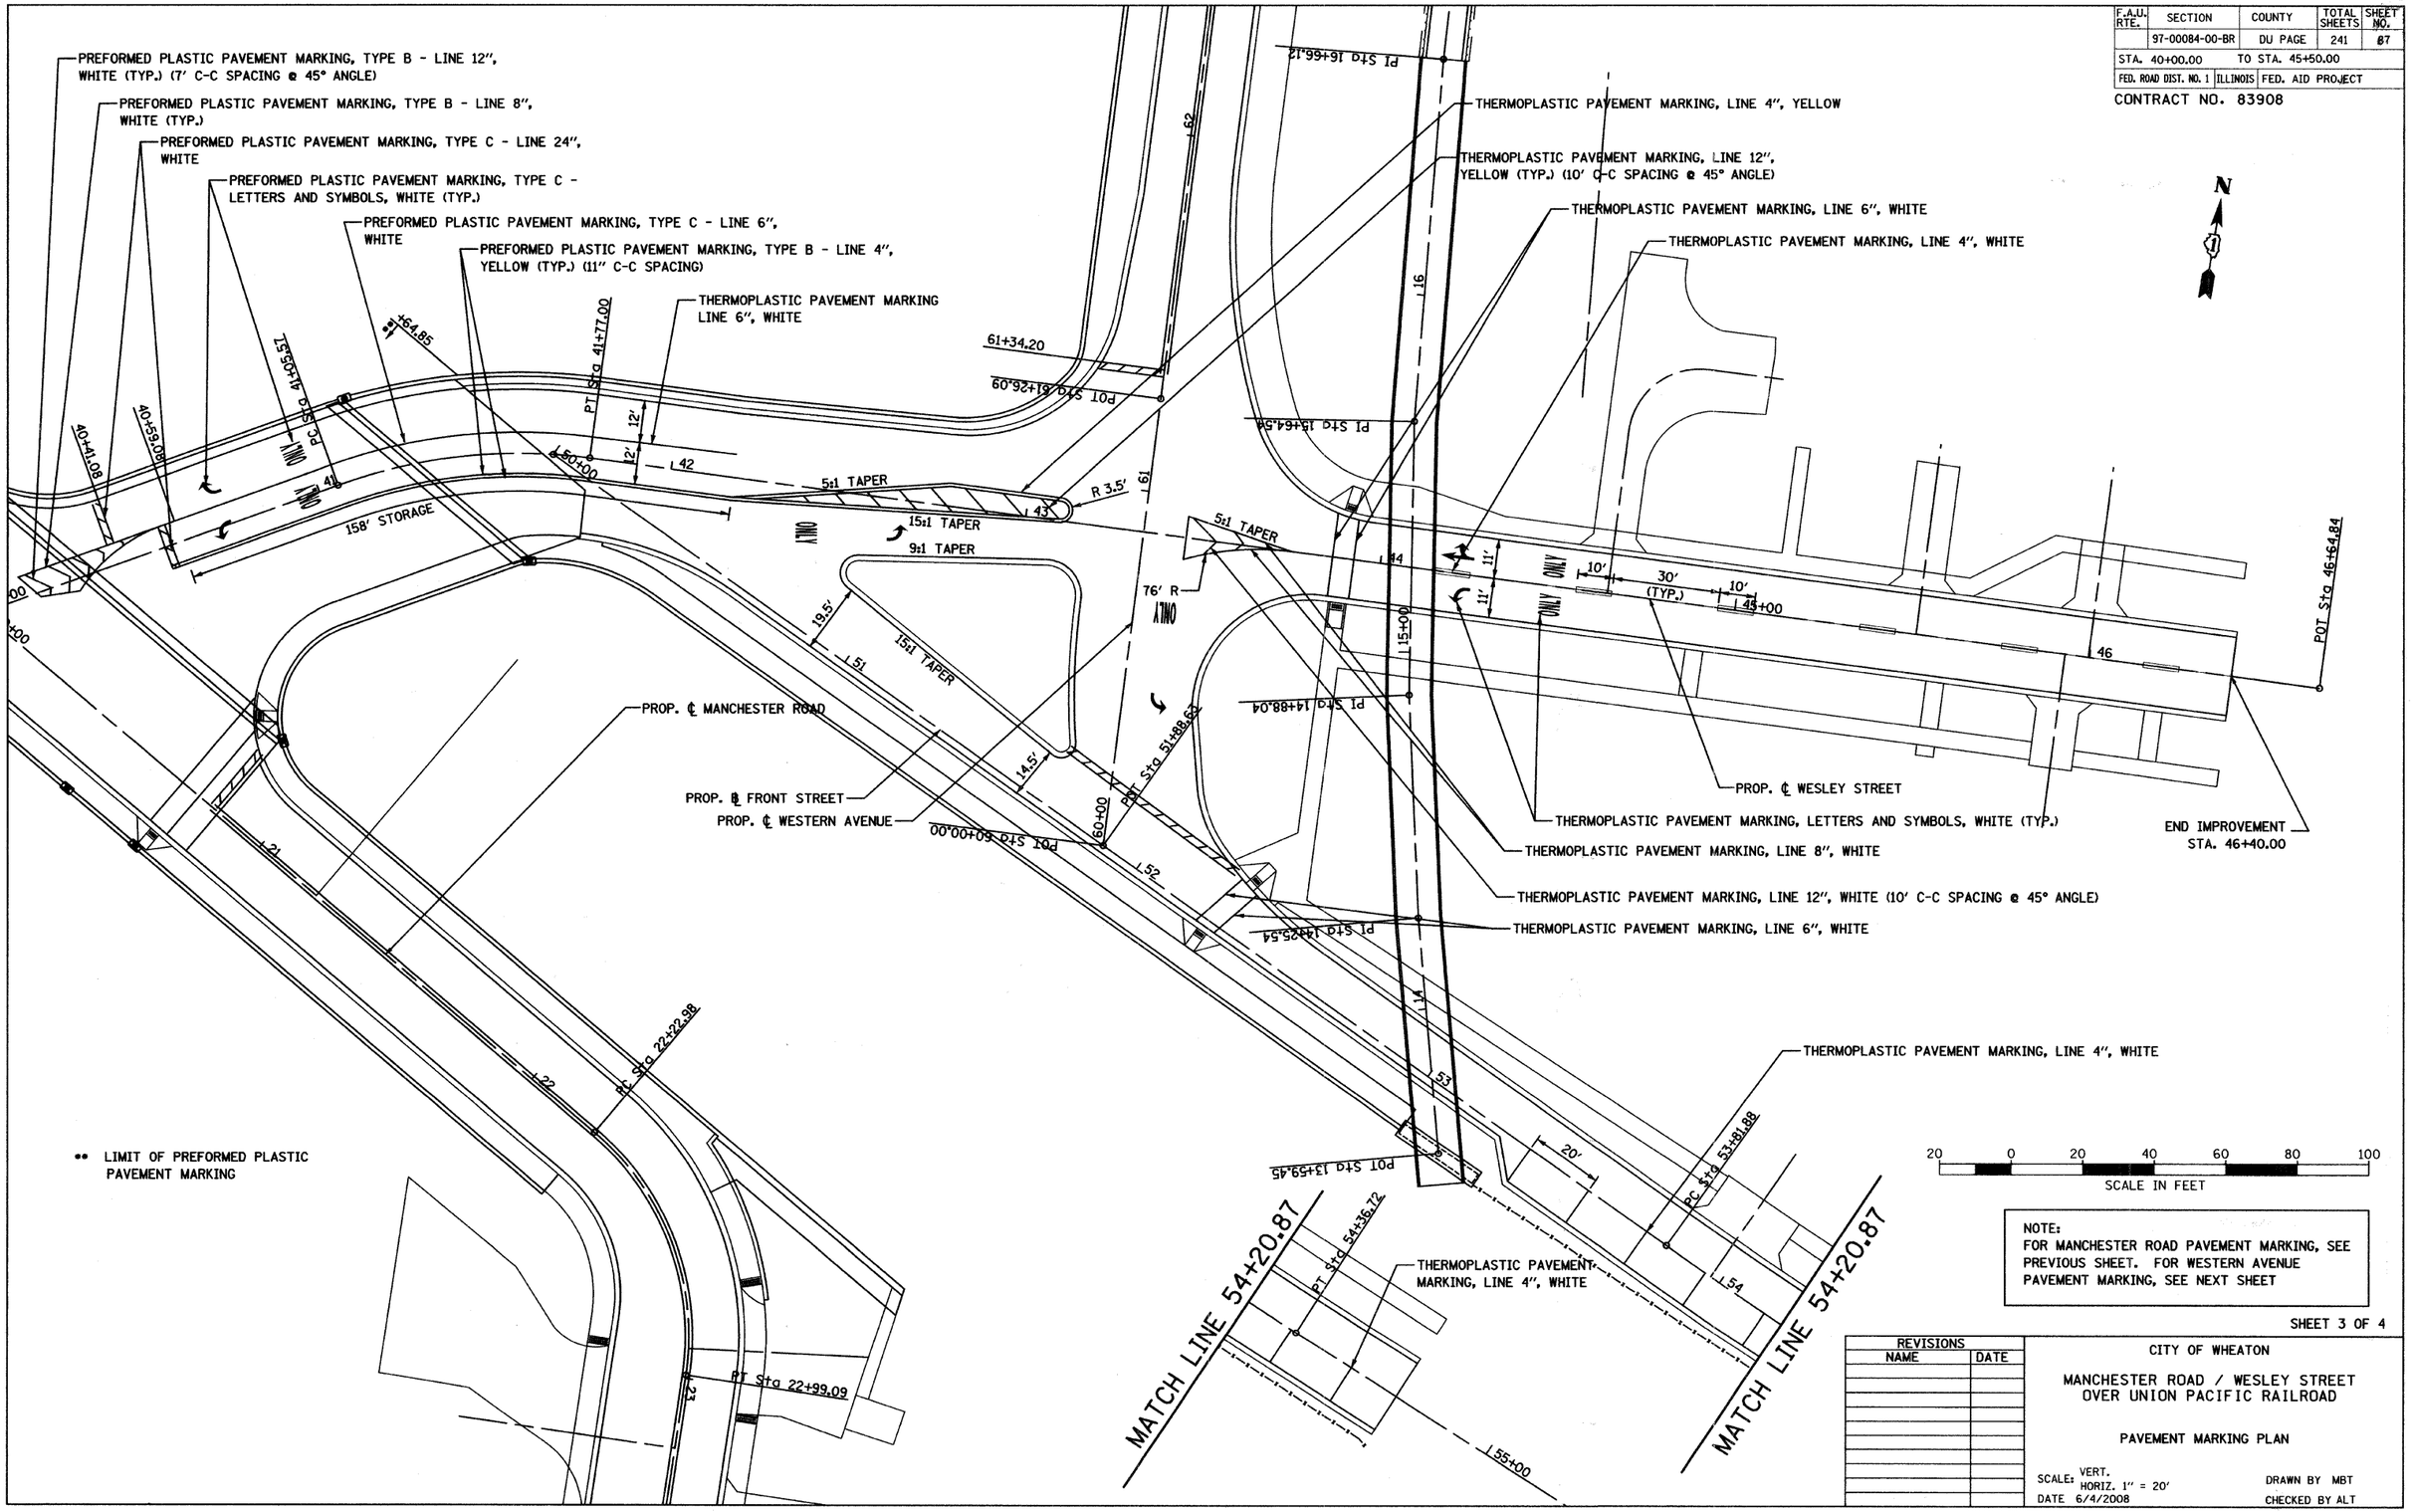

NOTE:
FOR MANCHESTER ROAD PAVEMENT MARKING, SEE PREVIOUS SHEET. FOR WESTERN AVENUE PAVEMENT MARKING, SEE NEXT SHEET

SHEET 3 OF 4

REVISIONS	
NAME	DATE

CITY OF WHEATON

MANCHESTER ROAD / WESLEY STREET OVER UNION PACIFIC RAILROAD

PAVEMENT MARKING PLAN

SCALE: VERT. HORIZ. 1" = 20'
DATE 6/4/2008

DRAWN BY MBT
CHECKED BY ALT