FISCAL YEAR	COUNTY	COUNTY HIGHWAY	TOTAL SHEETS	SHEET NO.
2007	DUPAGE	•	241	109

CONTRACT NUMBER 83908

SECTION 97-00084-00-BR

• FAU 3549/ FAU 1432

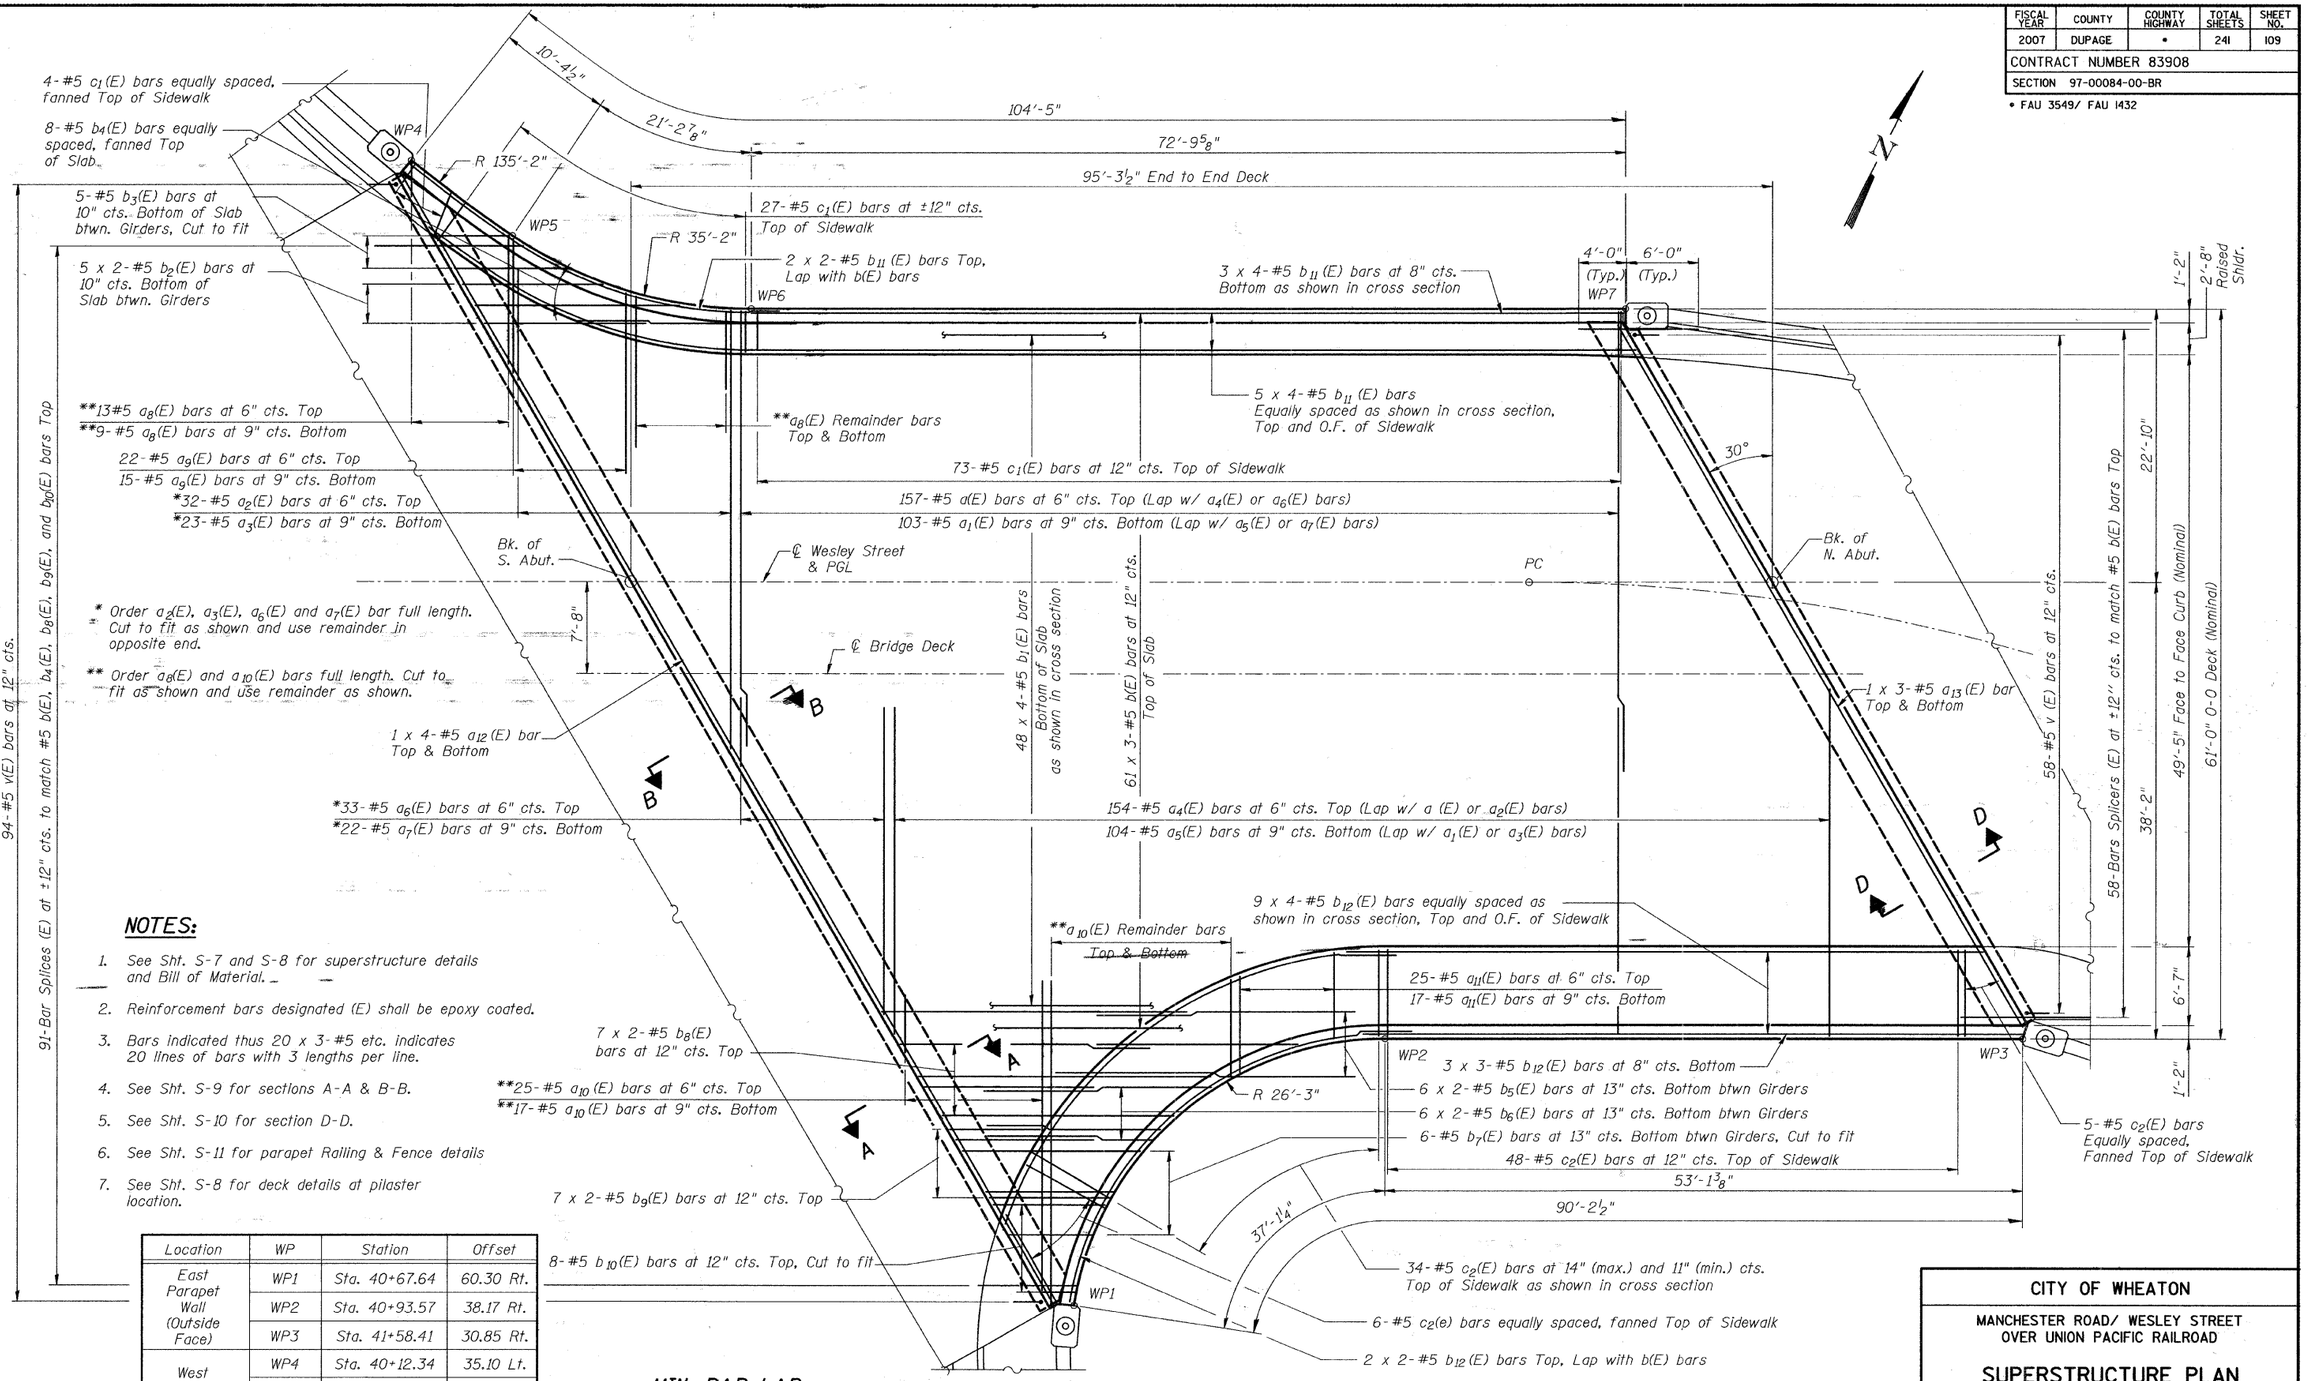

NOTES:

1. See Sht. S-7 and S-8 for superstructure details and Bill of Material.
2. Reinforcement bars designated (E) shall be epoxy coated.
3. Bars indicated thus 20 x 3-#5 etc. indicates 20 lines of bars with 3 lengths per line.
4. See Sht. S-9 for sections A-A & B-B.
5. See Sht. S-10 for section D-D.
6. See Sht. S-11 for parapet Railing & Fence details
7. See Sht. S-8 for deck details at pilaster location.

Location	WP	Station	Offset
East Parapet Wall (Outside Face)	WP1	Sta. 40+67.64	60.30 Rt.
	WP2	Sta. 40+93.57	38.17 Rt.
	WP3	Sta. 41+58.41	30.85 Rt.
West Parapet Wall (Outside Face)	WP4	Sta. 40+12.34	35.10 Lt.
	WP5	Sta. 40+20.68	28.93 Lt.
	WP6	Sta. 40+40.69	22.83 Lt.
	WP7	Sta. 41+12.44	23.01 Lt.

MIN. BAR LAP

#5 - 1'-8"
#6 - 2'-0"

PLAN

HDR Engineering, Inc.

CITY OF WHEATON

MANCHESTER ROAD/ WESLEY STREET OVER UNION PACIFIC RAILROAD

SUPERSTRUCTURE PLAN

DRAWN	JM
CHECKED	VEVS
APPROVED	BSK
DATE	06/04/2008
SCALE	NONE

SHEET NO. S-6