| FISCAL YEAR | COUNTY | COUNTY HIGHWAY | TOTAL SHEETS | SHEET NO. |
|---|---|---|---|---|
| 2007 | DUPAGE | • | 241 | 110 |
| CONTRACT NUMBER 83908 | | | | |
| SECTION 97-00084-00-BR | | | | |

• FAU 3549/ FAU 1432




## INSIDE ELEVATION OF PARAPET
(East Parapet)




## INSIDE ELEVATION OF PARAPET
(West Parapet)

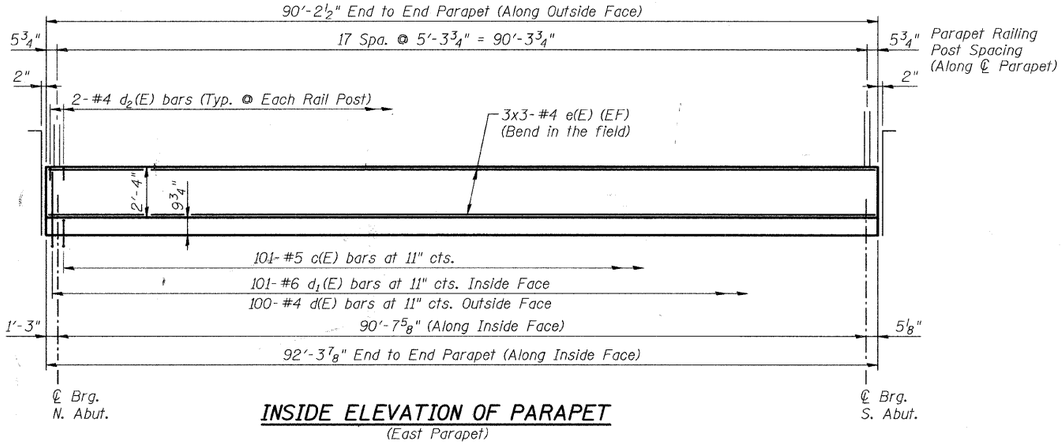


## SECTION THRU WEST SIDEWALK

## MIN. BAR LAP
#4 - 1'-8"

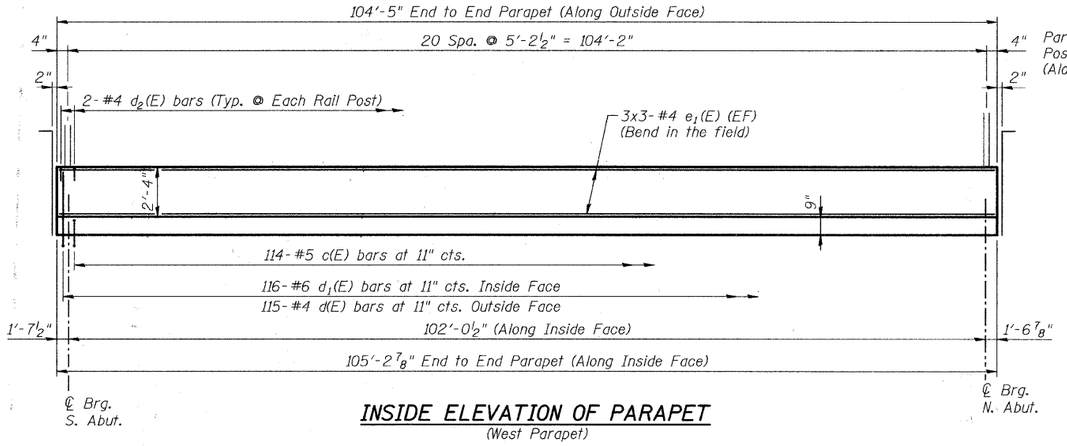


## SECTION THRU EAST SIDEWALK

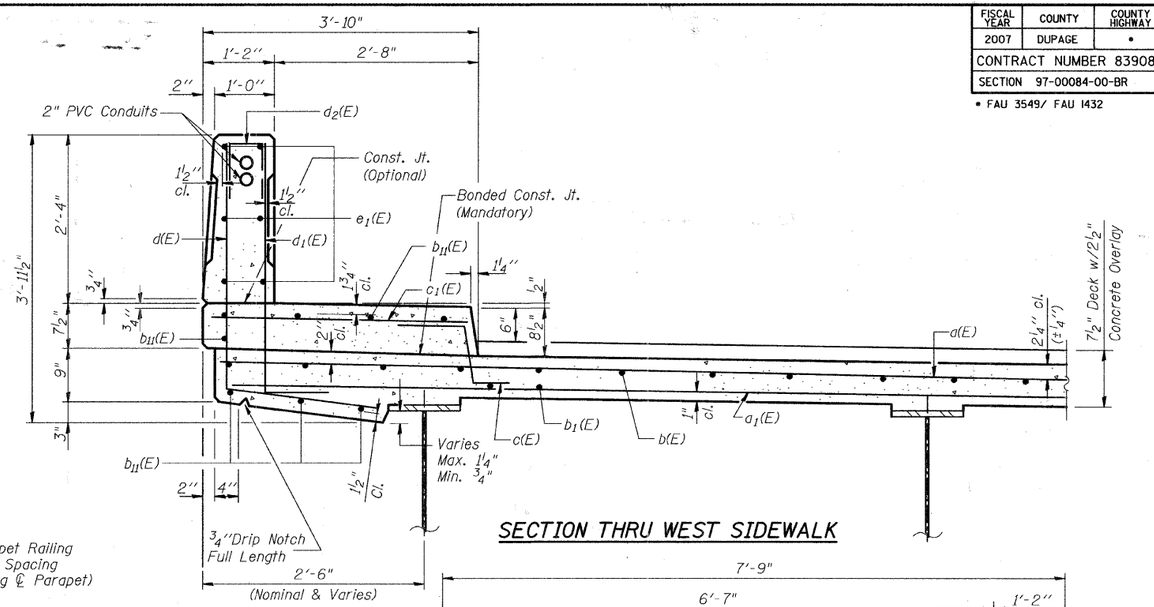


## CROSS SECTION
Looking North

Notes:

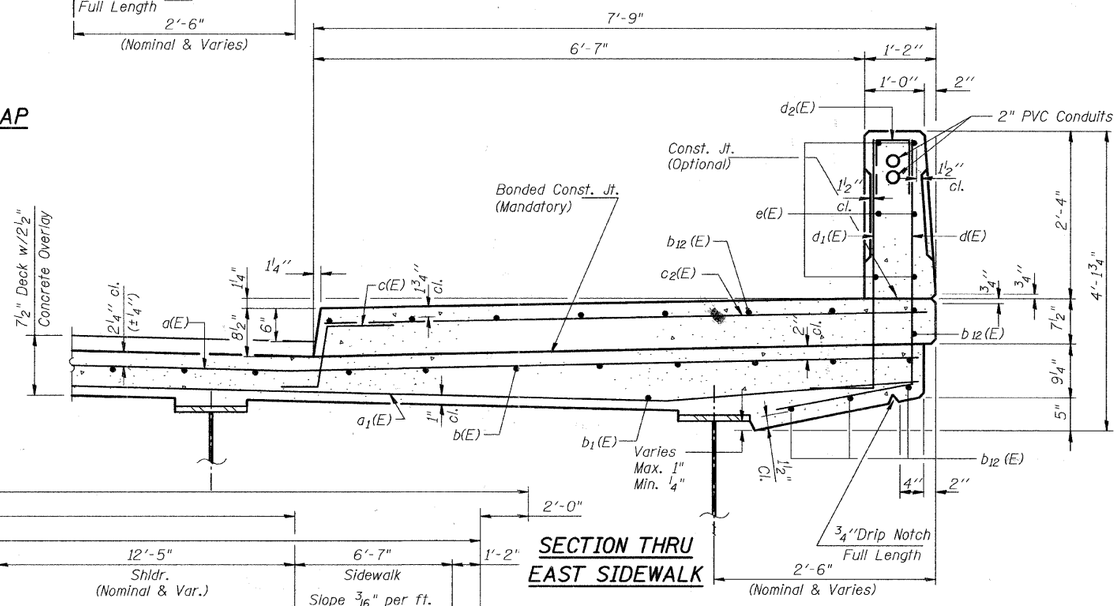Sidewalk slope not to exceed two percent.

Parapet Railing not shown for clarity.

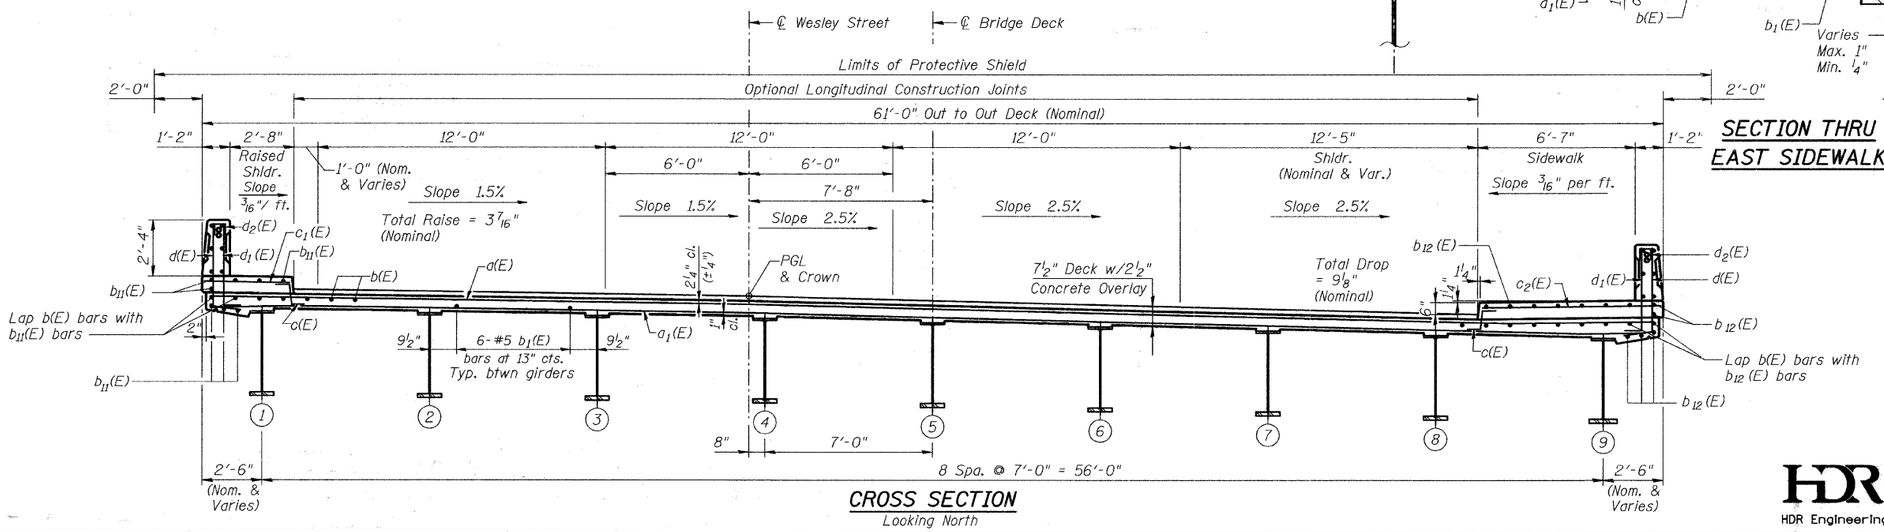HDR Engineering, Inc.

**CITY OF WHEATON**

MANCHESTER ROAD/ WESLEY STREET
OVER UNION PACIFIC RAILROAD

## SUPERSTRUCTURE DETAILS

| | |
|---|---|
| DRAWN | JM |
| CHECKED | VEVS |
| APPROVED | BSK |
| DATE | 06/04/2008 |
| SCALE | NONE |

SHEET NO. S-7